NOTE: RIGHT-OF-WAY WIDTH NOT SPECIFIED FOR SHADY LANE.

MAP # A1003
DATE FILED DEC 29 2000
BY
DESCRIPTION FILED
ONEIDA CO. SURVEYOR'S OFFICE

LOTS 3 AND 4 AND THE SW 1/2 OF LOT 5 OF THE PLAT OF "MOEN PARK"

LOCATED IN

GOV'T LOT 3, SEC. 25, T37N, R9E

TOWN OF PINE LAKE, ONEIDA COUNTY, WISCONSIN

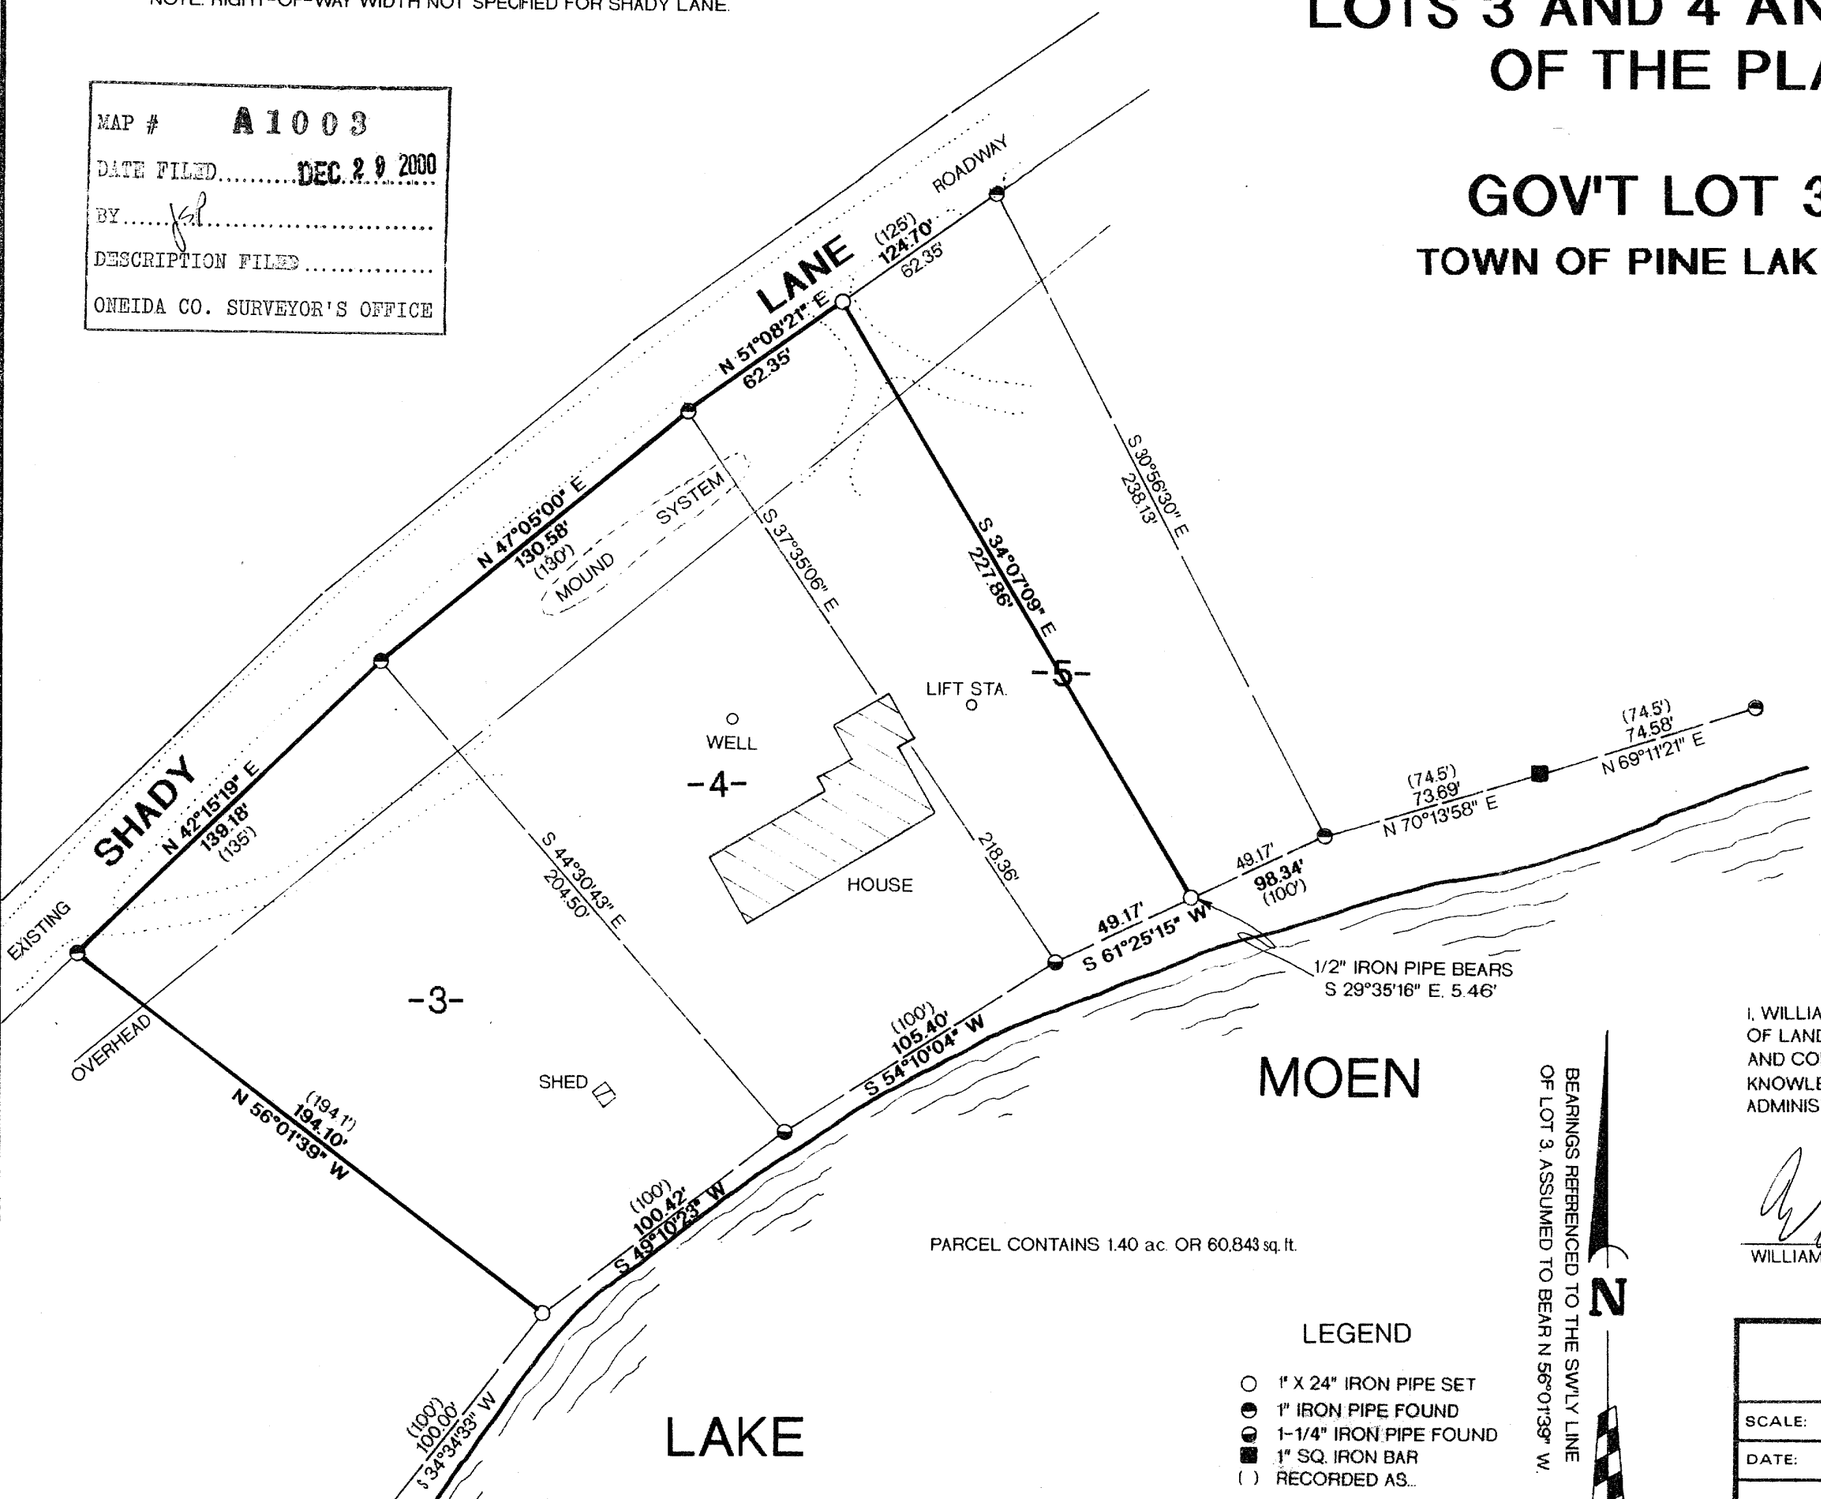

PARCEL CONTAINS 1.40 ac. OR 60,843 sq. ft.

LEGEND

- ○ 1" X 24" IRON PIPE SET
- ◓ 1" IRON PIPE FOUND
- ◒ 1-1/4" IRON PIPE FOUND
- ■ 1" SQ. IRON BAR
- ( ) RECORDED AS...

WISCONSIN
WILLIAM E. BANDOW
S-1182
RHINELANDER, WI
LAND SURVEYOR

I, WILLIAM E. BANDOW, HEREBY CERTIFY THAT I HAVE SURVEYED THE ABOVE PARCEL OF LAND UNDER THE DIRECTION OF LLOYD ROLOFF. THAT THE ABOVE MAP IS A TRUE AND CORRECT REPRESENTATION OF THE LANDS SURVEYED TO THE BEST OF MY KNOWLEDGE AND BELIEF. AND THAT I HAVE COMPLIED WITH A-E 7 OF THE WISCONSIN ADMINISTRATIVE CODE.

William E. Bandow 9-19-00
WILLIAM E. BANDOW DATE

SURVEY FOR LLOYD ROLOFF		
SCALE: 1" = 50'	APPROVED BY:	DRAWN BY KAZ
DATE: 19SEP00		REVISED