A1010

A1010

NOTE: DESCRIPTION PROVIDED ON SEPARATE SHEET.

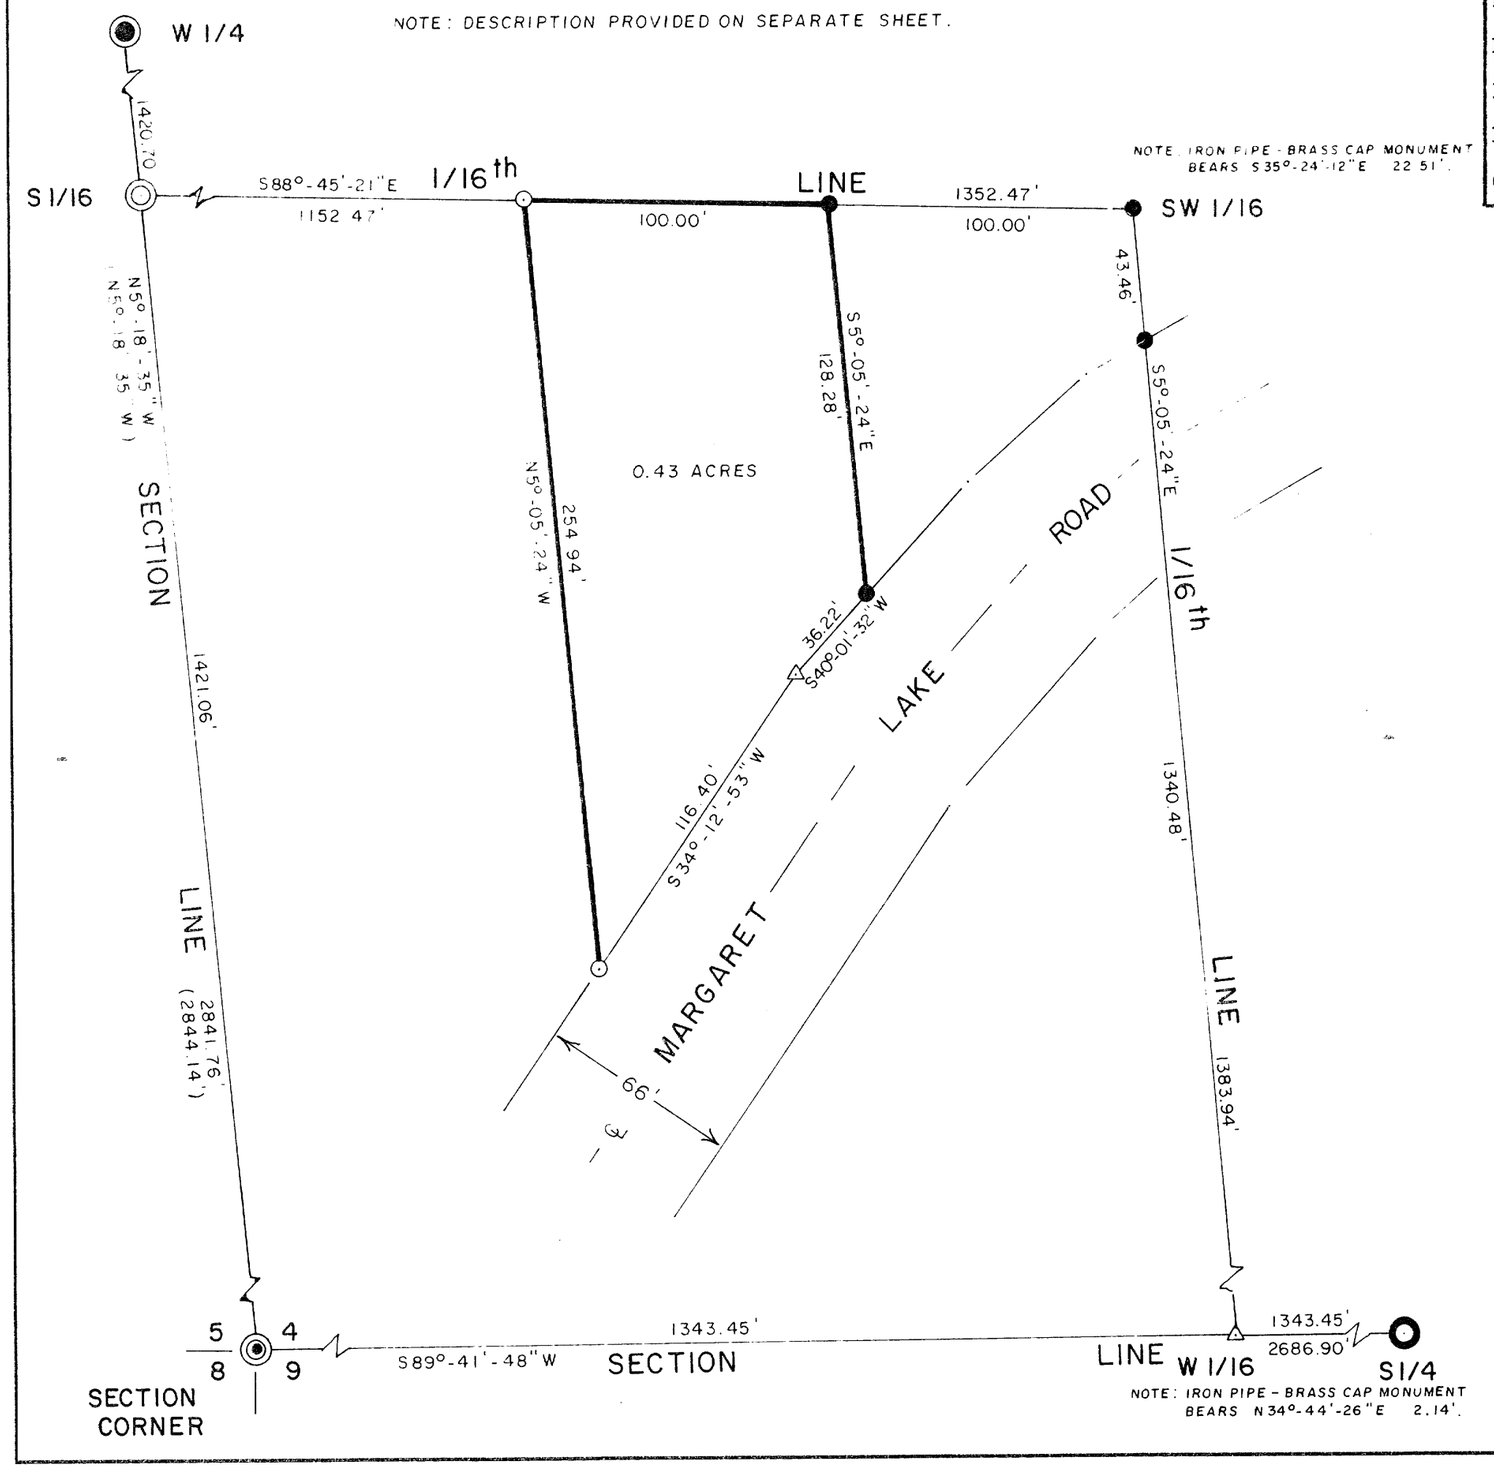

MAP # A1010
DATE FILED FEB 9 2001
BY J.S.P.
DESCRIPTION FILED
ONEIDA CO. SURVEYOR'S OFFICE

BEARINGS ARE BASED ON THE WEST LINE OF SECTION 4 BEARING N5°-18'-35"W AS USED IN PREVIOUS SURVEYS.

N

PART OF
THE SW 1/4 OF THE SW1/4
SECTION 4, T 37N, R11E
TOWN OF PIEHL, ONEIDA COUNTY, WI.

- 2-1/2" DIA. IRON PIPE - BRASS CAP MONUMENT.
- 2-1/2" DIA. IRON PIPE – ALUMINUM CAP MONUMENT.
- 1" DIA. IRON PIPE - ALUMINUM CAP MONUMENT.
- ONEIDA COUNTY ALUMINUM CAPPED MONUMENT.
- 1" DIA. IRON PIPE FOUND IN PLACE.
- 1"x24" IRON PIPE SET THIS SURVEY.
- △ COMPUTED POSITION.
- ( ) BEARING AND DISTANCE FROM PREVIOUS SURVEY.

"SURVEYOR'S CERTIFICATE"

I hereby certify that I have surveyed and mapped the lands shown hereon and that, to the best of my knowledge and belief, said survey and map is a true and correct representation thereof, and that I have complied with the Wisconsin Administrative Code A-E 7.

Dated this 10th day of November 2000.

Kip W. Soder

Kip W. Soder R.L.S. #1731
Soder Surveying
Three Lakes, WI. 54562

WISCONSIN
KIP W. SODER
S-1731
THREE LAKES, WI
LAND SURVEYOR

Survey For:
Mark Briggs
1081 Highway "32"
Three Lakes, WI 54562

Scale: 1" = 50' Date: 11-10-2000 Drwn. By: D.J.B.

Soder Surveying
Three Lakes, WI. 54562

Drg. No.
640

A1010