MAP # A 1055
DATE FILED OCT 0 5 2001
BY PCD
DESCRIPTION FILED
ONEIDA CO. SURVEYOR'S OFFICE

Part of the NW 1/4 of the NE 1/4 SECTION 15 T38N, R6E

Town of Hazelhurst
Oneida County, Wisconsin

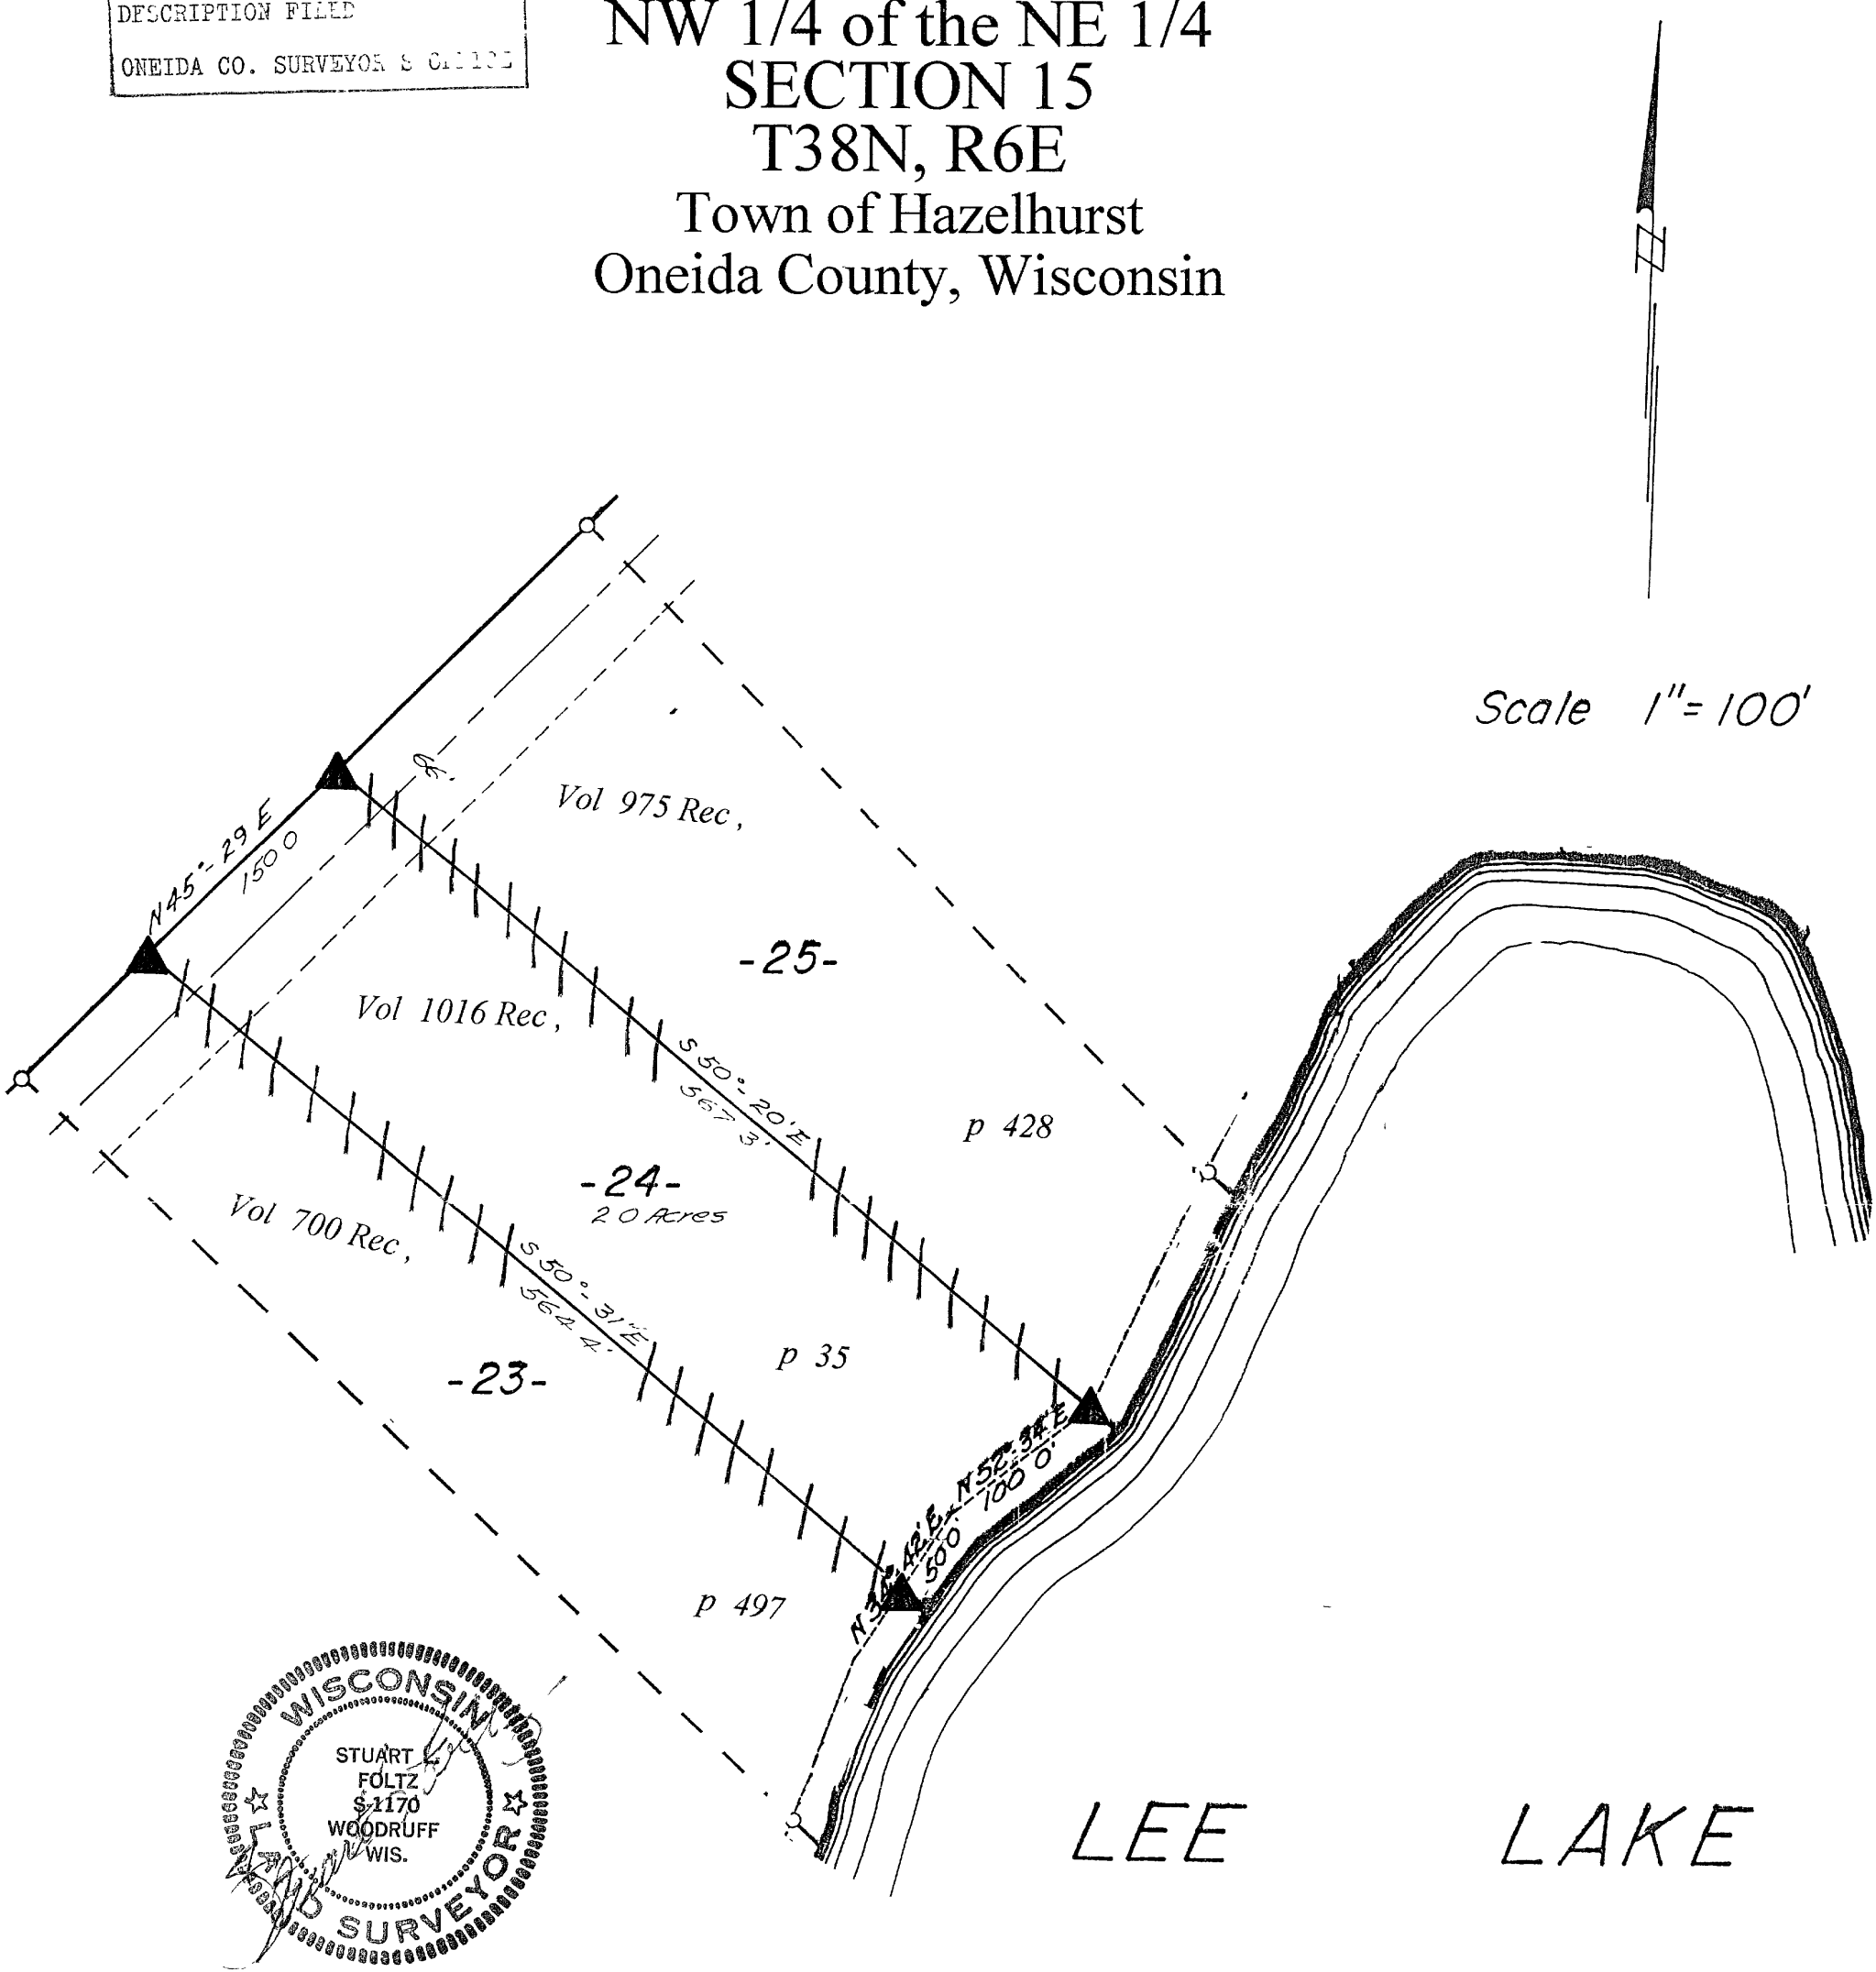

August 21, 2001

Recovered, verified, and marked the corners and the approximate lot lines of Lot 24, as follows

▲ = iron pipe found in place
//// = Lot lines marked approximately with fluorescent surveyor's flagging ribbon

This survey was completed by Foltz and Associates, Inc for the purpose of locating existing lot corners and flagging approximate lot lines by the order of Jim Mulleady, who has executed a written waiver for all other requirements of Wis Adm Code Chap A-E 7 A closed traverse was not made and the minimum accuracy is 1 part in 100 and plus or minus 2°

Bearings and distances shown are based upon a survey by Northwoods Surveyors, Inc dated December, 1968

Foltz and Associates, Inc
Surveyors Engineers
8612 Highway 51 North, Minocqua, Wisconsin 54548
(715) 356-9485 fax (715) 356-1841

A 1055