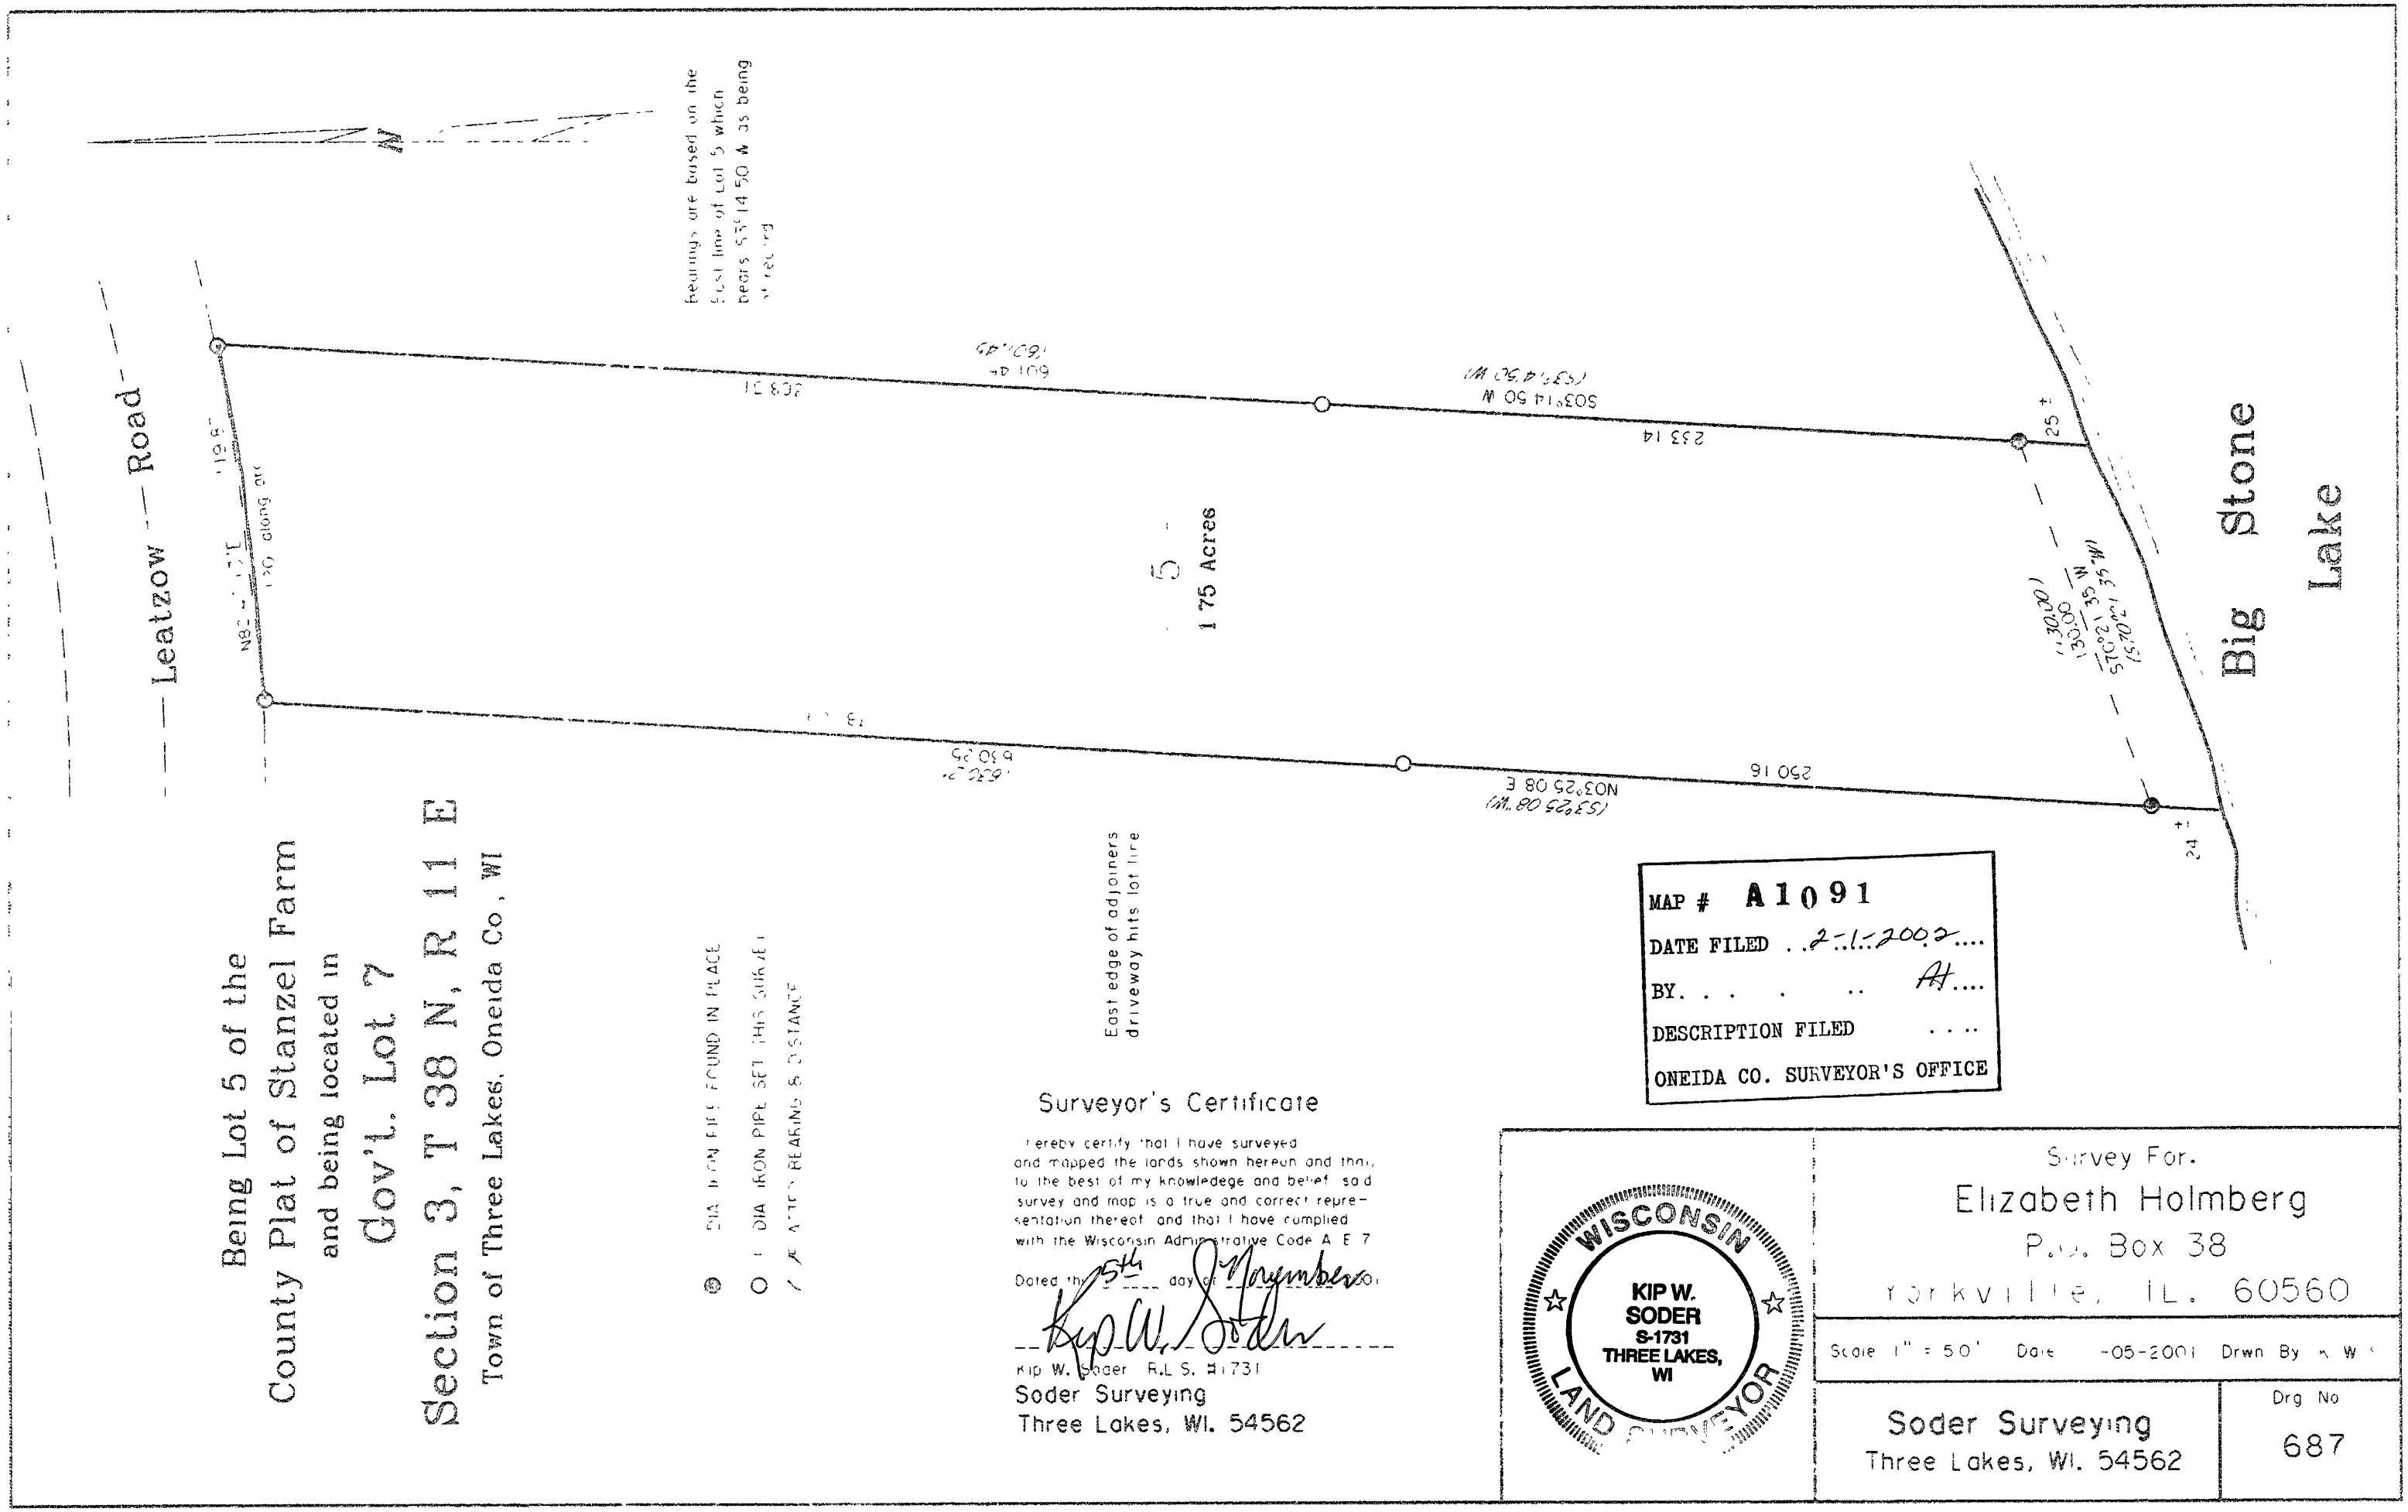
Leatzow Road
Big Stone Lake
5
1 75 Acres
Bearings are based on the East line of Lot 5 which bears S3°14'50"W as being of record
S03°14'50"W
(S3°14'50"W)
233 14
250 16
N03°25'08"E
(S3°25'08"W)
25 ±
24 ±
Being Lot 5 of the
County Plat of Stanzel Farm
and being located in
Gov't. Lot 7
Section 3, T 38 N, R 11 E
Town of Three Lakes, Oneida Co., WI
DIA IRON PIPE FOUND IN PLACE
DIA IRON PIPE SET THIS SURVEY
ASTER BEARING & DISTANCE
East edge of adjoiners driveway hits lot line
MAP # A1091
DATE FILED 2-1-2002
BY. AH
DESCRIPTION FILED
ONEIDA CO. SURVEYOR'S OFFICE
Surveyor's Certificate
I hereby certify that I have surveyed and mapped the lands shown hereon and that, to the best of my knowledge and belief said survey and map is a true and correct representation thereof and that I have complied with the Wisconsin Administrative Code A E 7
Dated this 5th day of November
Kip W. Soder R.L.S. #1731
Soder Surveying
Three Lakes, WI. 54562
WISCONSIN
KIP W. SODER
S-1731
THREE LAKES, WI
LAND SURVEYOR
Survey For.
Elizabeth Holmberg
P.O. Box 38
Yorkville, IL. 60560
Scale 1" = 50' Date -05-2001 Drwn By K W
Soder Surveying
Three Lakes, WI. 54562
Drg No
687