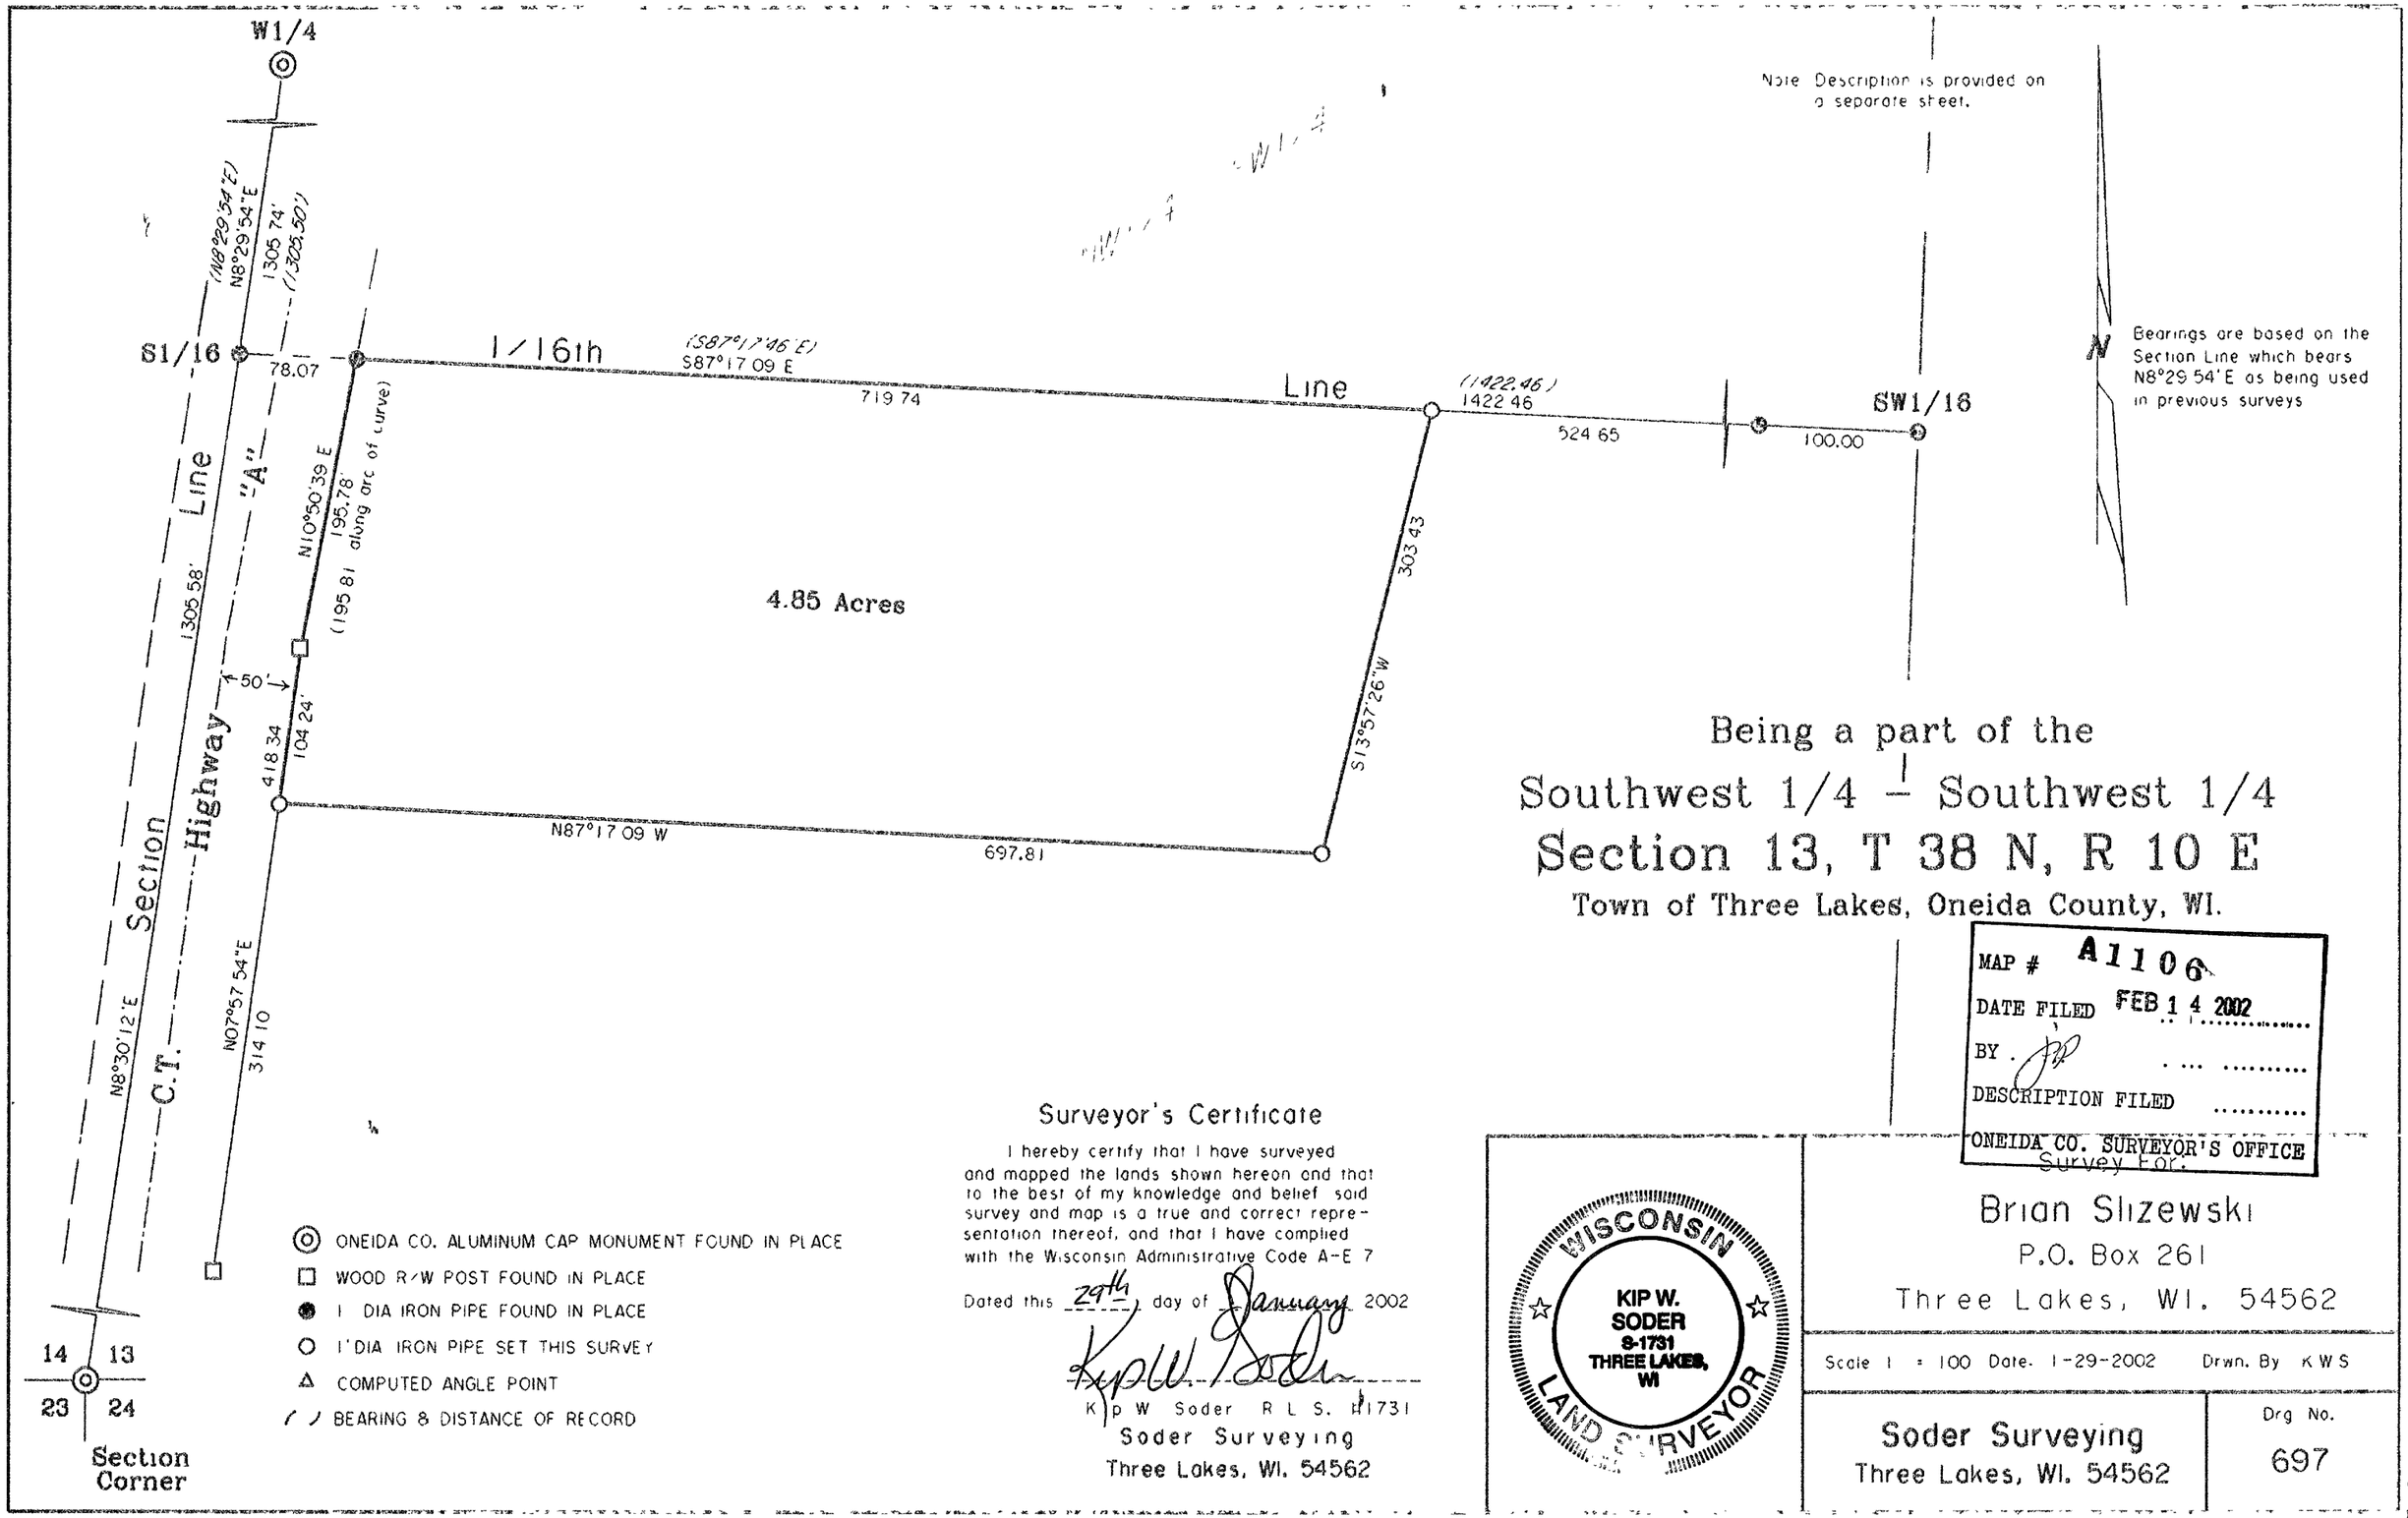

Being a part of the Southwest 1/4 – Southwest 1/4 Section 13, T 38 N, R 10 E

Town of Three Lakes, Oneida County, WI.

MAP # A1106
DATE FILED FEB 14 2002
BY
DESCRIPTION FILED
ONEIDA CO. SURVEYOR'S OFFICE

Surveyor's Certificate

I hereby certify that I have surveyed and mapped the lands shown hereon and that to the best of my knowledge and belief said survey and map is a true and correct representation thereof, and that I have complied with the Wisconsin Administrative Code A-E 7

Dated this 29th day of January 2002

Kip W. Soder

Kip W Soder R L S. #1731
Soder Surveying
Three Lakes, WI. 54562

WISCONSIN
KIP W. SODER
S-1731
THREE LAKES, WI
LAND SURVEYOR

Survey For:
Brian Slizewski
P.O. Box 261
Three Lakes, WI. 54562

Scale 1 = 100 Date. 1-29-2002 Drwn. By K W S

Soder Surveying
Three Lakes, WI. 54562

Drg No.
697

A1106