A1129

Part of

LOTS 4 & 5

of the recorded plat of

FIRST ADDITION TO POTTAWATTOMIE LODGE

Being part of

GOV'T. LOT 1

SECTION 36, T39N, R6E

Town of Minocqua

Oneida County, Wisconsin

MAP # A1129
DATE FILED AUG 2 2002
BY
DESCRIPTION FILED
ONEIDA CO. SURVEYOR'S OFFICE

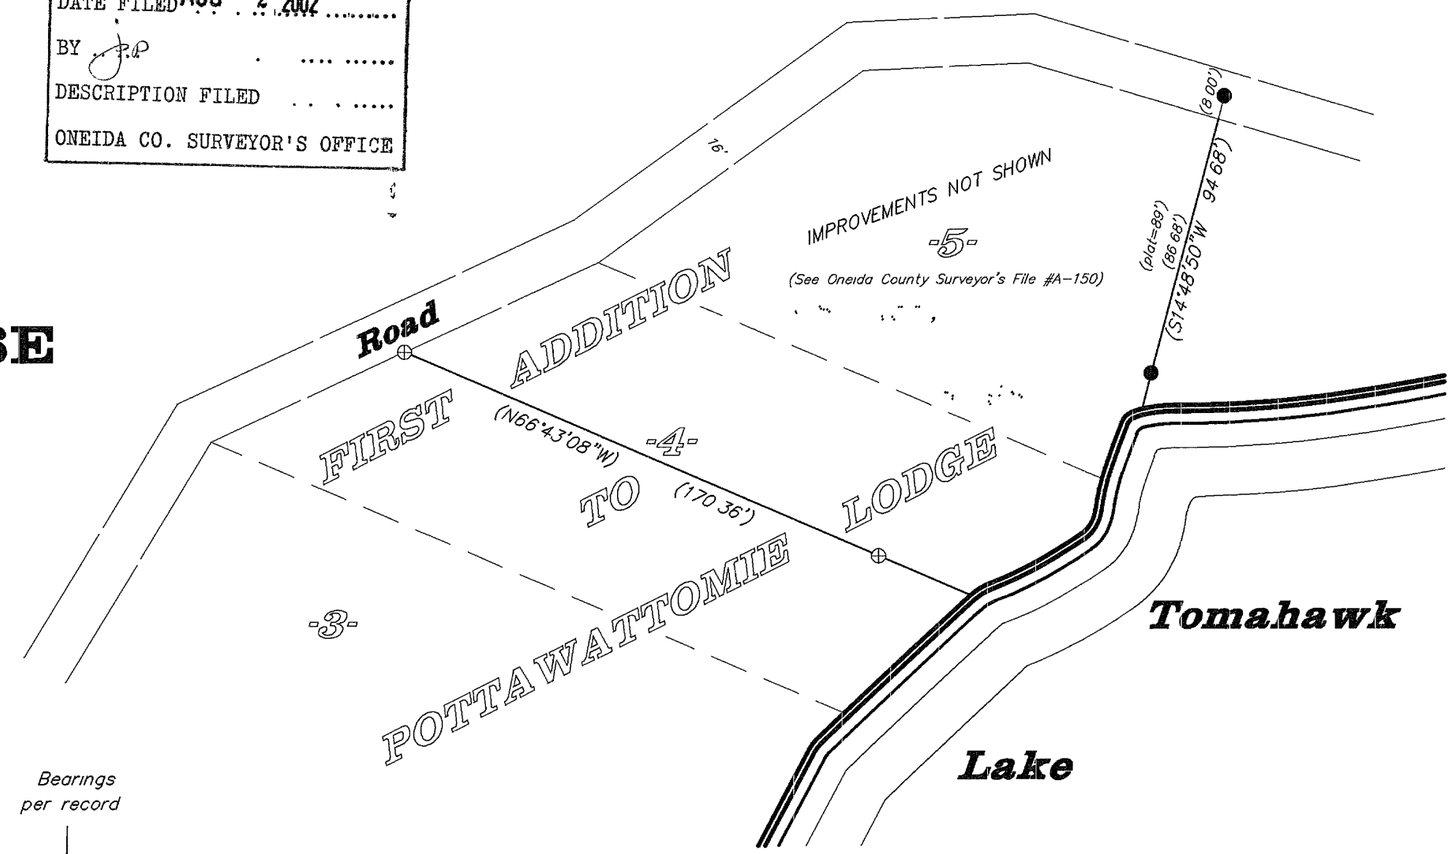

WISCONSIN STUART L. FOLTZ S-1170 WOODRUFF WIS. LAND SURVEYOR
7/9/02

Bearings per record

N

Scale 1" = 50'

0' 25' 50' 100'

⊕ = 1-1/4" iron rod found
● = 1" iron pipe found
( ) = previously recorded

This survey was made for Tom Swaney, hereafter referred to as Client A written agreement has been made between Foltz and Associates Inc and Client to exclude this survey from the requirements of Wisconsin Administrative Code Chapter A-E 7 The requirements not being complied with are 1) A field survey traversing and connecting monuments necessary for location of the parcel(s) owned by Client has not been made 2) Monuments were not set to mark the corners of the parcel(s), 3) No legal description of the parcel(s) has been provided or shown on this map, 4) The exact lengths and bearings of the boundaries of the parcel(s) owned by Client have not been shown on this map, 5) The relationship to the surveyed parcel(s) of the monuments used for determining the location of the parcel(s) owned by Client have not been shown by bearing and distance on this map, and 6) The measurements made in performing this survey work do not conform to the minimum accuracy requirements of 1 part in 3000 for linear measurements, or 30 seconds per angle but not more than 120 seconds total angular closure for closed traverses 7) This survey was completed with a cloth tape and compass and was for the purpose of locating existing lot corners A closed traverse was not made and the minimum accuracy is 1 part in 100 and plus or minus 2 degrees

This survey is correct to the best of my knowledge and belief

Foltz and Associates, Inc.

Surveyors — Engineers

8612 Highway 51 North — Minocqua Wisconsin 54548

(715) 356-9485 — fax (715) 356-1841

A1129