A1293

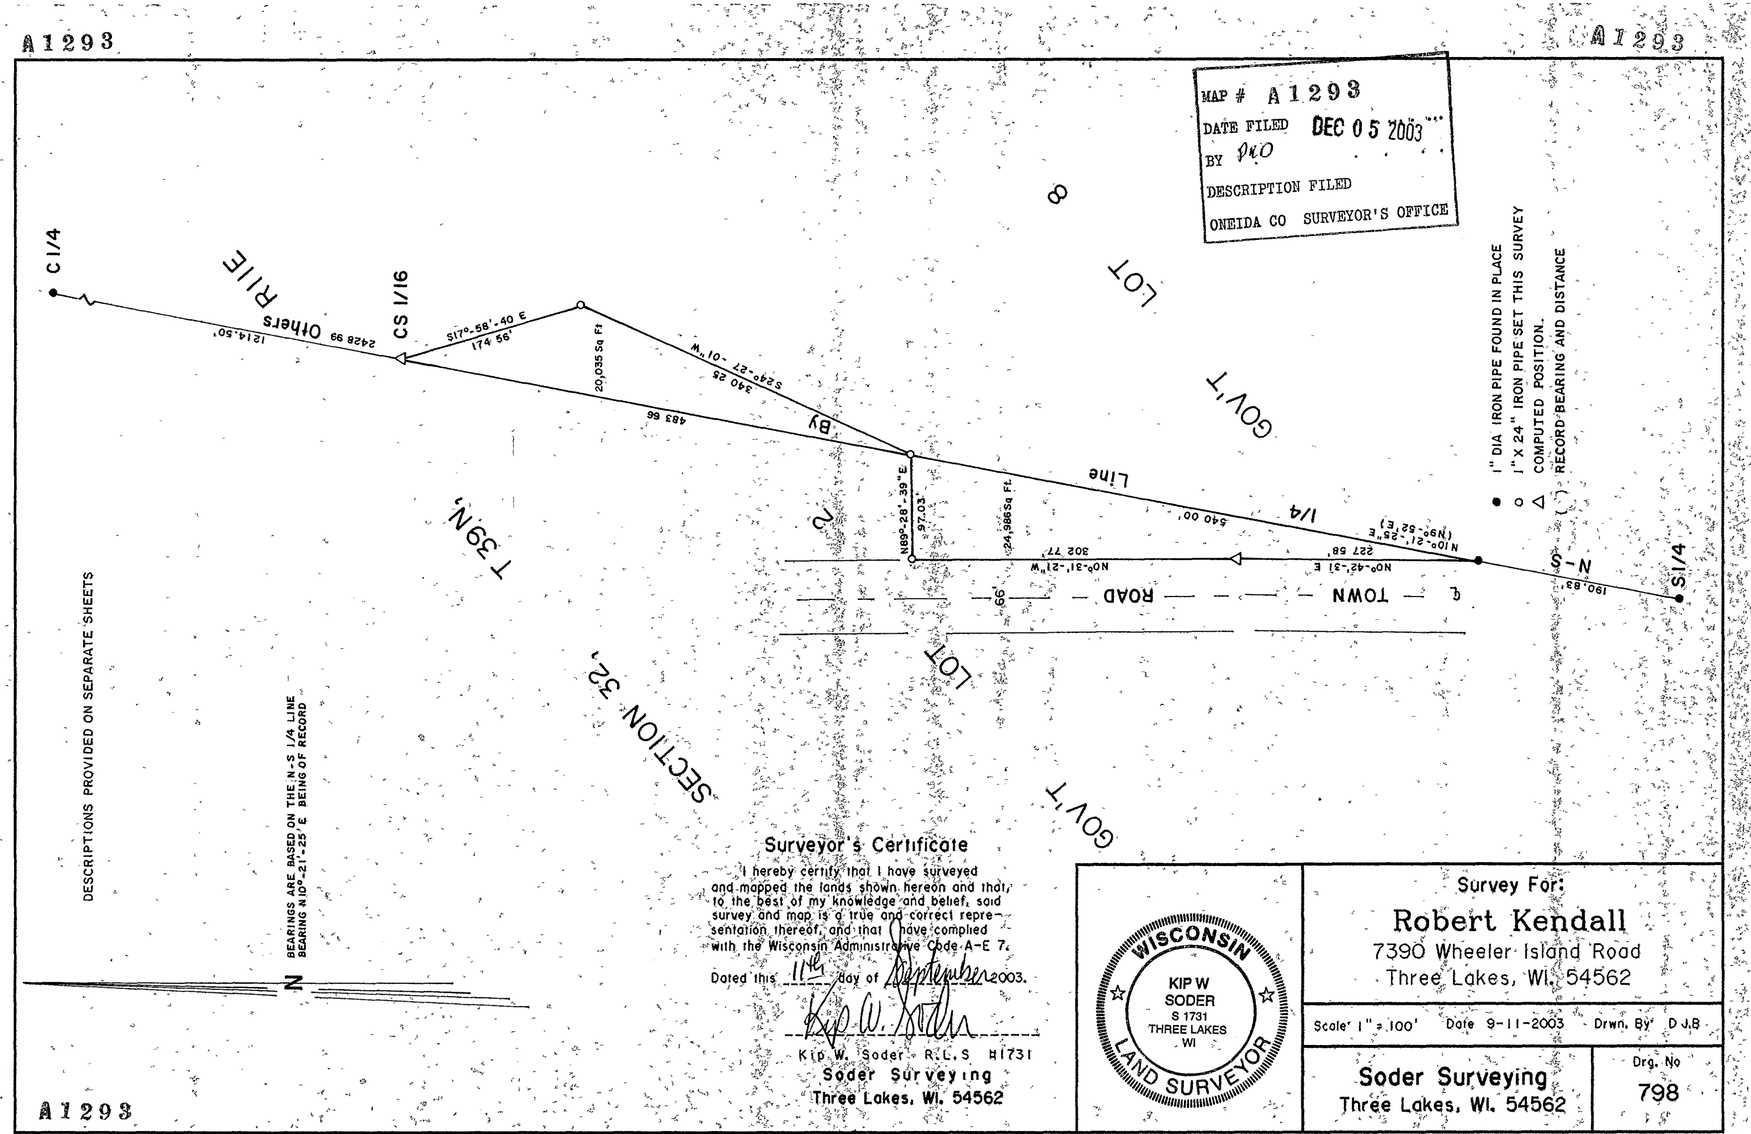

A1293

Surveyor's Certificate

I hereby certify that I have surveyed and mapped the lands shown hereon and that, to the best of my knowledge and belief, said survey and map is a true and correct representation thereof, and that I have complied with the Wisconsin Administrative Code A-E 7.

Dated this 11th day of September 2003.

Kip W. Soder R.L.S. #1731
Soder Surveying
Three Lakes, Wi. 54562

WISCONSIN
KIP W SODER
S 1731
THREE LAKES
WI
LAND SURVEYOR

Survey For:
Robert Kendall
7390 Wheeler Island Road
Three Lakes, WI. 54562

Scale 1" = 100' Date 9-11-2003 Drwn. By D.J.B

Soder Surveying
Three Lakes, Wi. 54562

Drg. No
798

A1293