A1303

A1303

THE SOUTH LINE OF THE SW 1/4 OF THE NW 1/4, SECTION 20, T37N, R8E, TOWN OF NEWBOLD, ONEIDA CO. WI.

MAP # A1303
DATE FILED 12/30/03
BY AAK
DE C IPTION FILED
ONEIDA CO SURVEYOR'S OFFICE

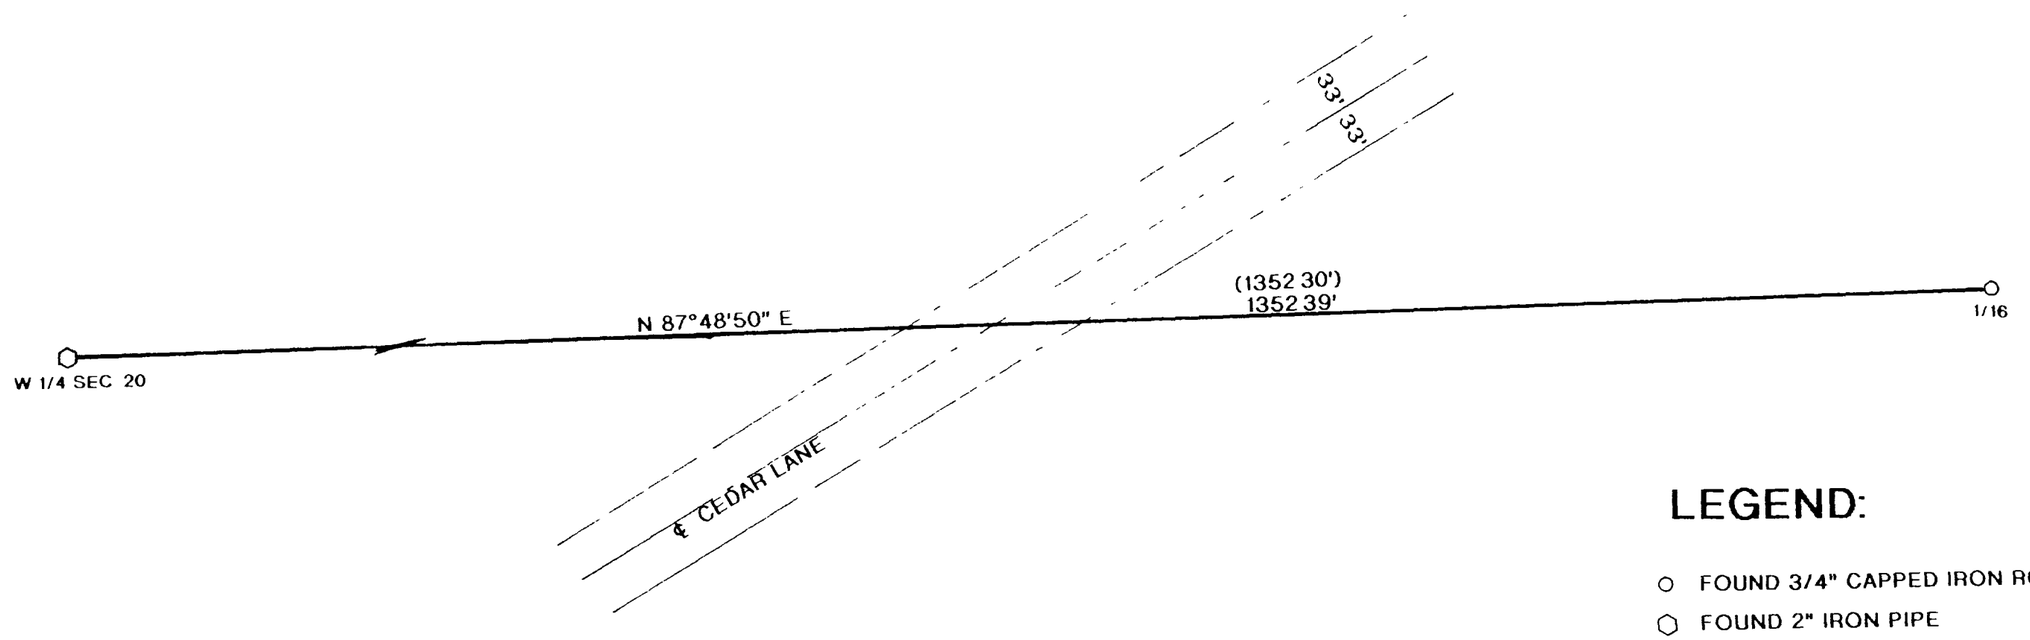

BEARINGS REFERENCED TO THE SOUTH LINE OF THE SW 1/4 - NW 1/4 SEC 20 ASSUMED TO BEAR N 87°48'50" E

LEGEND:

- ○ FOUND 3/4" CAPPED IRON ROD
- ⬡ FOUND 2" IRON PIPE
- ( ) RECORDED AS

I RUSSELL F BROWN HEREBY CERTIFY THAT I HAVE SURVEYED THE ABOVE LINE UNDER THE DIRECTION OF MR DAVE EBBEN AND THAT THE ABOVE MAP IS A TRUE AND CORRECT REPRESENTATION OF THE LINE SURVEYED TO THE BEST OF MY KNOWLEDGE AND BELIEF THAT I HAVE COMPLIED WITH THE PROVISIONS OF AE 7 OF THE WISCONSIN ADMINISTRATIVE CODE

RUSSELL F BROWN DATE

SURVEY FOR DAVE EBBEN		
SCALE 1"= 100'	APPROVED BY	DRAWN BY JB
DATE 12/7/98		REVISED
GENISOT & ASSOC. INC.		
RHINELANDER WI		DRAWING NUMBER 9958

12 X 18 PRINTED ON NO 1000H CLEARPRINT ®

pt SW-NW south line S20 T37 R8

A1303

A1303