A1423

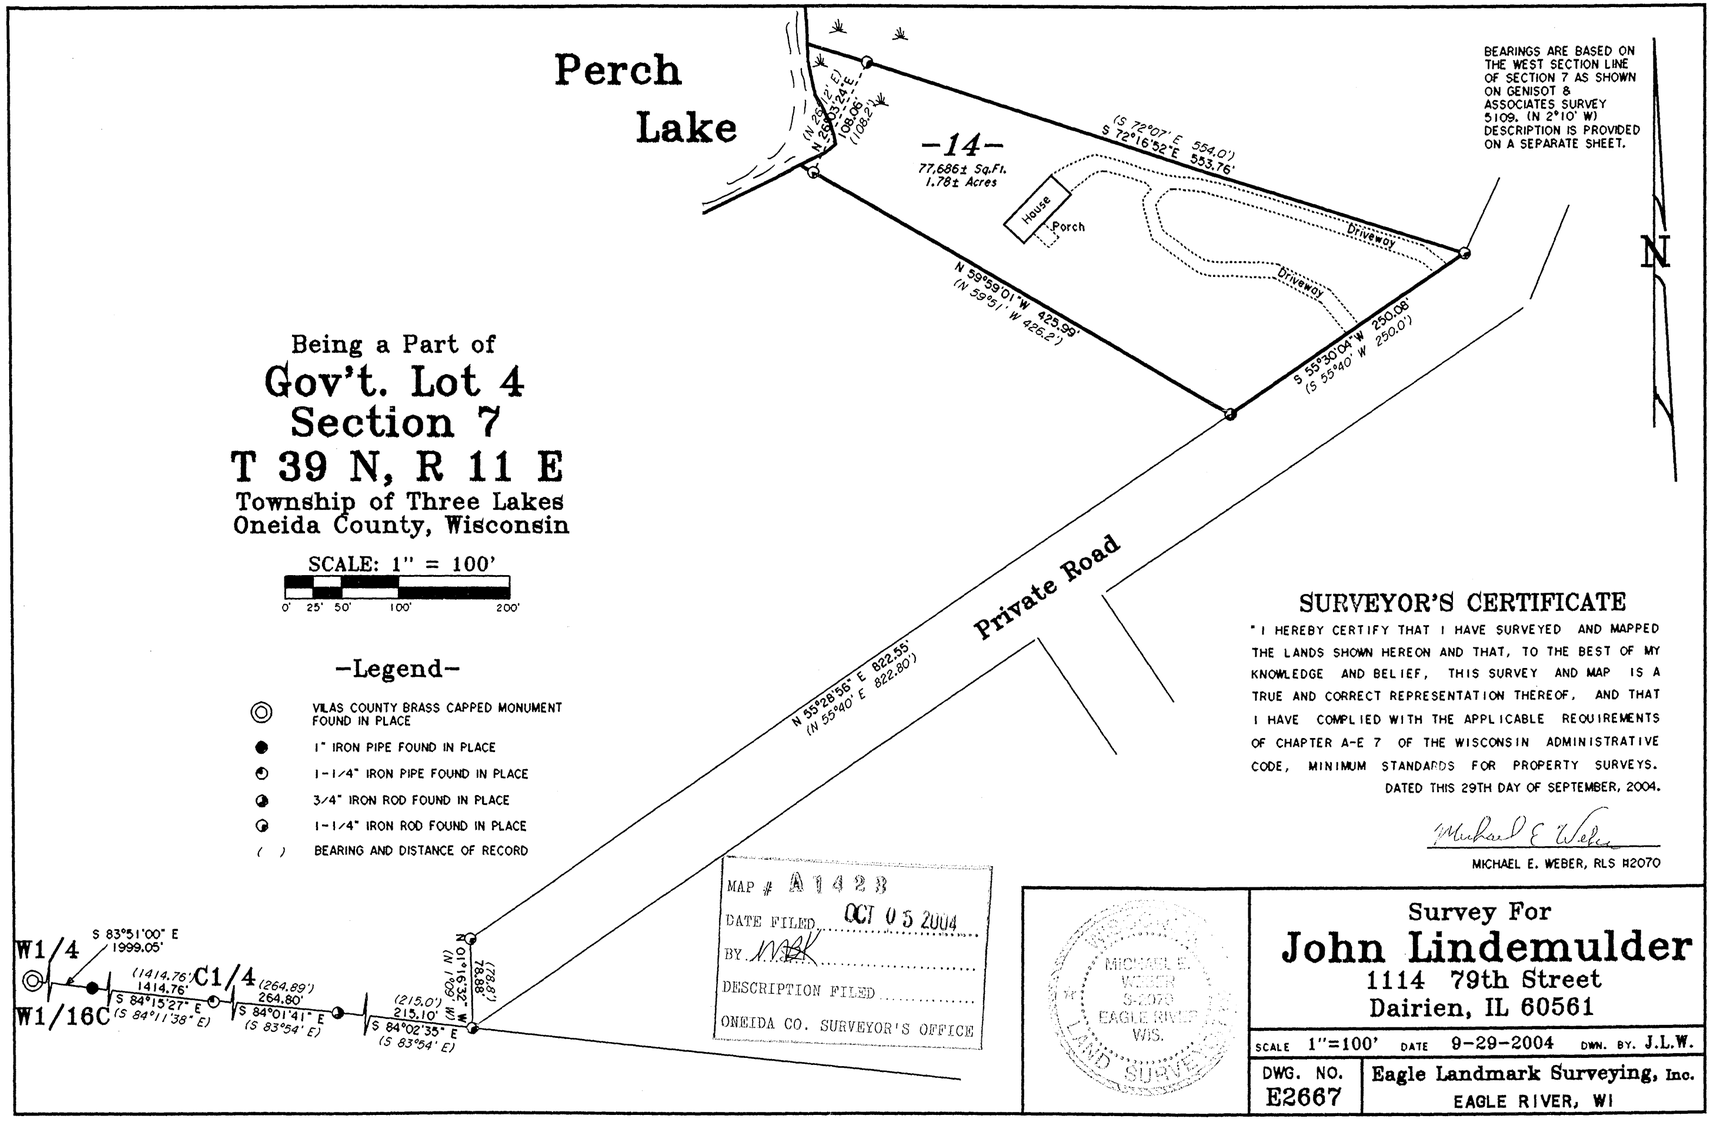
Perch Lake
-14-
77,686± Sq.Ft.
1.78± Acres
House
Porch
Driveway
Driveway
(S 72°07' E 554.0')
S 72°16'52" E 553.76'
N 59°59'01" W 425.99'
(N 59°51' W 426.2')
S 59°30'04" W 250.08'
(S 59°40' W 250.0')
(N 25°03'12" E)
N 25°03'24" E
108.08'
(108.2')
Private Road
N 55°28'56" E 822.55'
(N 55°40' E 822.80')
N 01°16'32" W 78.88'
(N 00°01' N)
(78.8')
(215.0')
215.10'
S 84°02'35" E
(S 83°54' E)
264.80'
S 84°01'41" E
(S 83°54' E)
(264.89')
C1/4
(1414.76')
1414.76'
S 84°15'27" E
(S 84°11'38" E)
S 83°51'00" E
1999.05'
W1/4
W1/16C
N
BEARINGS ARE BASED ON THE WEST SECTION LINE OF SECTION 7 AS SHOWN ON GENISOT & ASSOCIATES SURVEY 5109. (N 2°10' W) DESCRIPTION IS PROVIDED ON A SEPARATE SHEET.
Being a Part of
Gov't. Lot 4
Section 7
T 39 N, R 11 E
Township of Three Lakes
Oneida County, Wisconsin
SCALE: 1" = 100'
0' 25' 50' 100' 200'
-Legend-
VILAS COUNTY BRASS CAPPED MONUMENT FOUND IN PLACE
1" IRON PIPE FOUND IN PLACE
1-1/4" IRON PIPE FOUND IN PLACE
3/4" IRON ROD FOUND IN PLACE
1-1/4" IRON ROD FOUND IN PLACE
( ) BEARING AND DISTANCE OF RECORD
SURVEYOR'S CERTIFICATE
"I HEREBY CERTIFY THAT I HAVE SURVEYED AND MAPPED THE LANDS SHOWN HEREON AND THAT, TO THE BEST OF MY KNOWLEDGE AND BELIEF, THIS SURVEY AND MAP IS A TRUE AND CORRECT REPRESENTATION THEREOF, AND THAT I HAVE COMPLIED WITH THE APPLICABLE REQUIREMENTS OF CHAPTER A-E 7 OF THE WISCONSIN ADMINISTRATIVE CODE, MINIMUM STANDARDS FOR PROPERTY SURVEYS.
DATED THIS 29TH DAY OF SEPTEMBER, 2004.
MICHAEL E. WEBER, RLS #2070
MAP # A1423
DATE FILED OCT 05 2004
BY
DESCRIPTION FILED
ONEIDA CO. SURVEYOR'S OFFICE
MICHAEL E. WEBER S-2070 EAGLE RIVER, WIS.
LAND SURVEYOR
Survey For
John Lindemulder
1114 79th Street
Dairien, IL 60561
SCALE 1"=100' DATE 9-29-2004 DWN. BY. J.L.W.
DWG. NO. E2667
Eagle Landmark Surveying, Inc.
EAGLE RIVER, WI

A1423