A1428

LOCATED IN PART OF GOV'T. LOT 5, SECTION 36, T37N, R8E, TOWN OF PINE LAKE, ONEIDA COUNTY, WI.

MAP # A1428
DATE FILED OCT. 29 2004
BY MBK
DESCRIPTION FILED
ONEIDA CO. SURVEYOR'S OFFICE

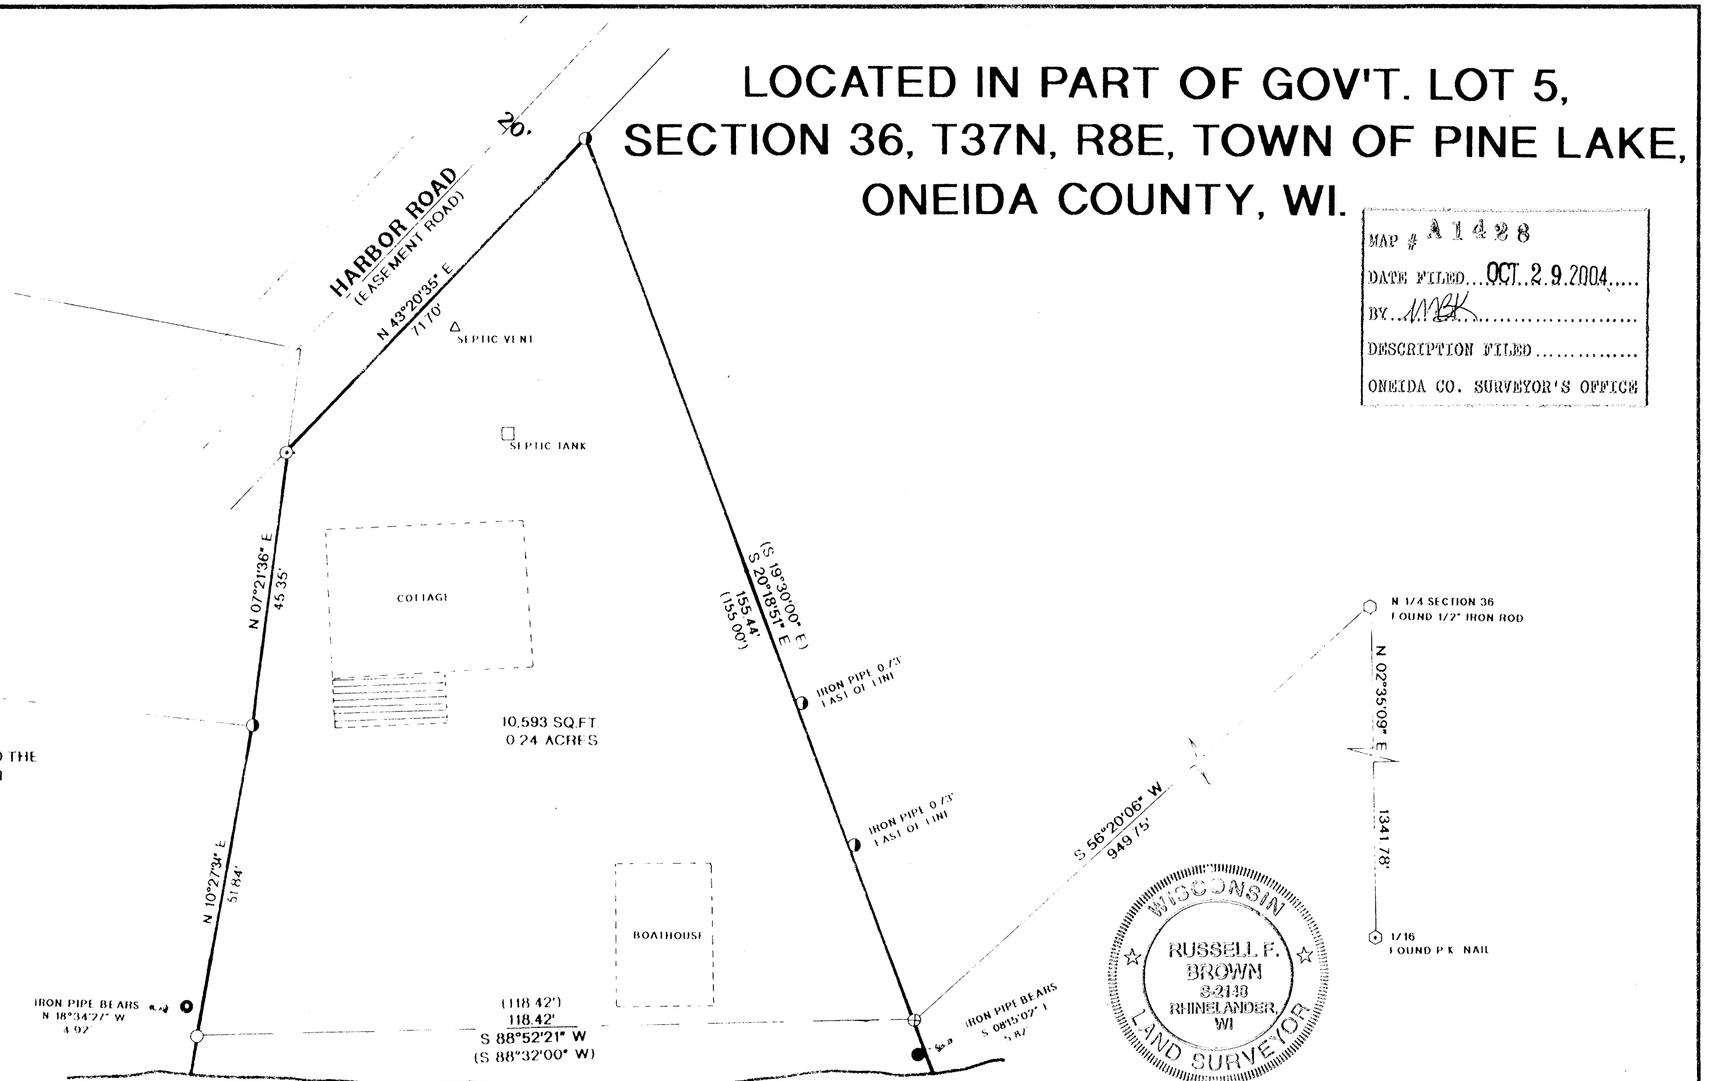

BEARINGS ASSUMED, REFERENCED TO THE N – S 1/4 LINE SECTION 36 AS SHOWN

LEGEND:

- ◑ FOUND 1 1/4" IRON PIPE
- ⊕ FOUND AXLE SHAFT
- ● FOUND 1 1/2" IRON PIPE
- ⊙ FOUND 1 1/2" IRON PIPE CAPPED
- ⊙ FOUND R/R SPIKE
- ○ SET 1"X 18" IRON PIPE
- ( ) RECORDED AS

WISCONSIN
RUSSELL F. BROWN
S-2118
RHINELANDER, WI
LAND SURVEYOR

I, RUSSELL F. BROWN, HEREBY CERTIFY THAT I HAVE SURVEYED THE ABOVE PARCEL OF LAND UNDER THE DIRECTION OF MR. MICHAEL TOLVSTAD AND THAT THIS MAP IS A TRUE AND CORRECT REPRESENTATION OF THE LANDS SURVEYED TO THE BEST OF MY KNOWLEDGE AND BELIEF THAT I HAVE PROVIDED A DESCRIPTION OF THE PARCEL ON A SEPARATE SHEET, AND THAT I HAVE COMPLIED WITH THE PROVISIONS OF AE ' OF THE WISCONSIN ADMINISTRATIVE CODE

Russell F. Brown 8/26/04
RUSSELL F. BROWN — DATE

SURVEY FOR
MICHAEL TOLVSTAD

SCALE 1" = 20'	APPROVED BY	DRAWN BY JB
DATE: 8/04/04		REVISED

GENISOT & ASSOCIATES, INC.
RHINELANDER, WI

DRAWING NUMBER **10737**

A1428