A1436

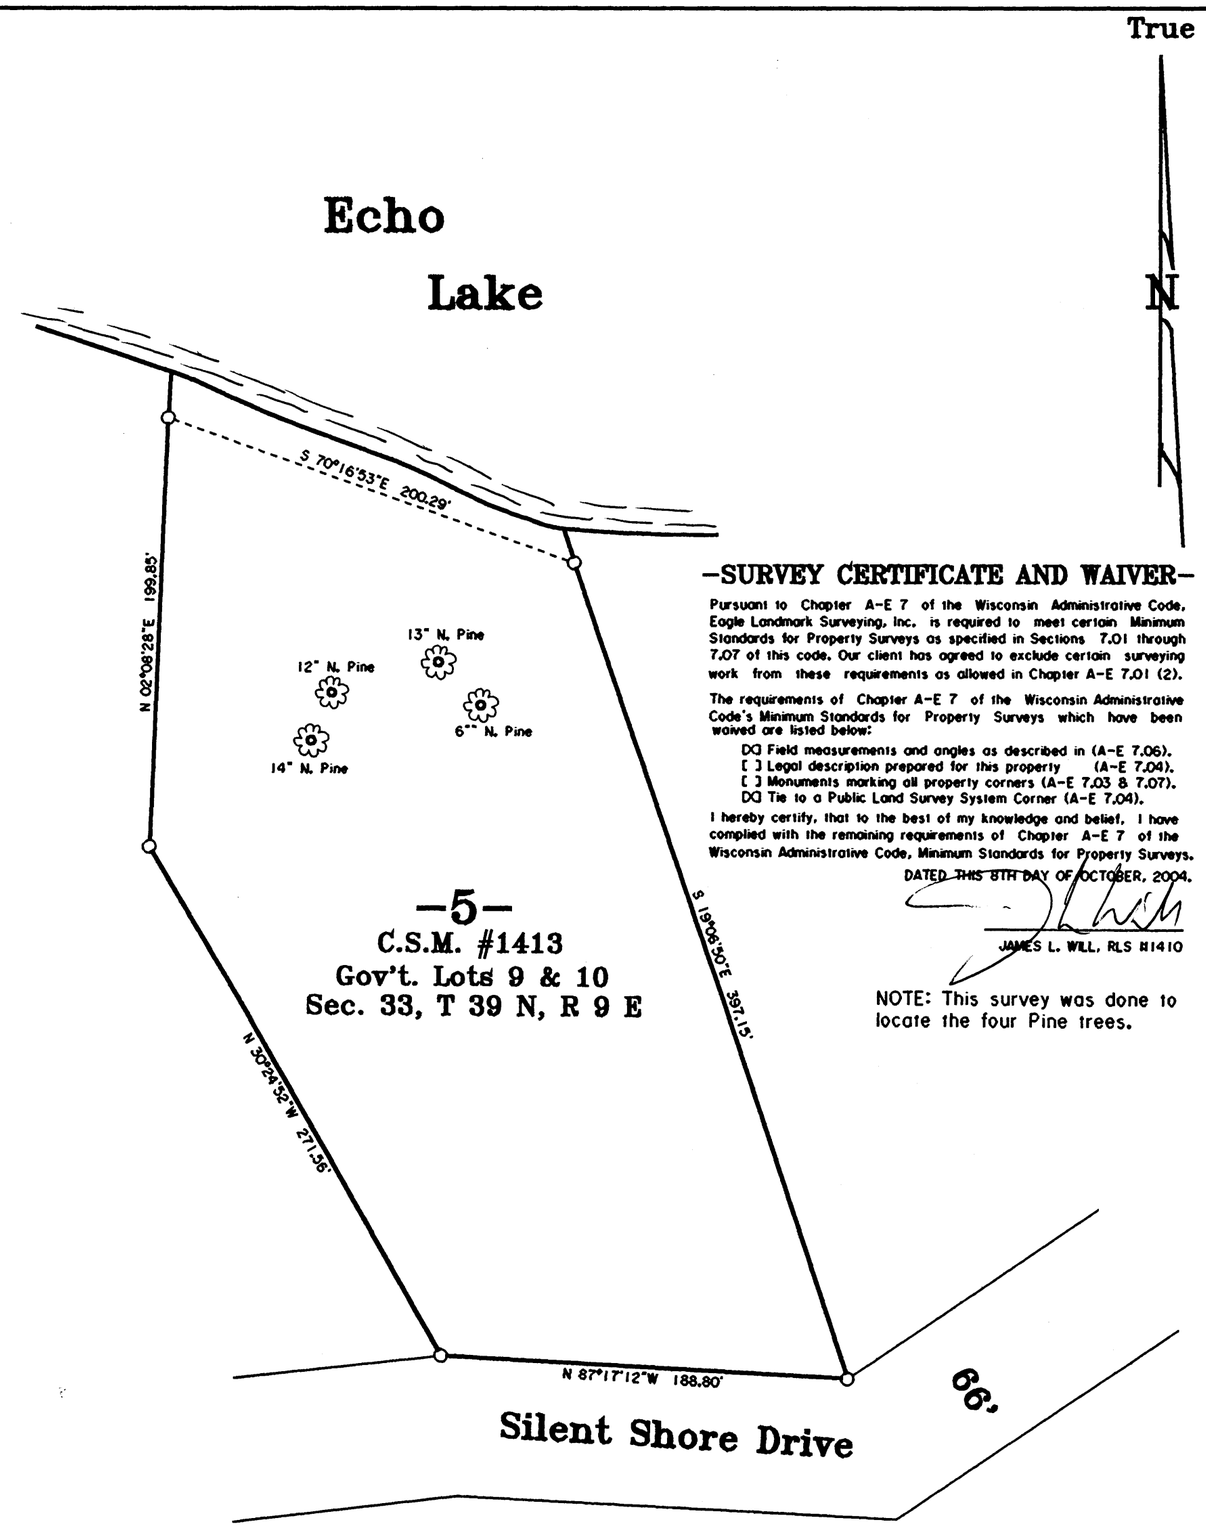

-SURVEY CERTIFICATE AND WAIVER-

Pursuant to Chapter A-E 7 of the Wisconsin Administrative Code, Eagle Landmark Surveying, Inc. is required to meet certain Minimum Standards for Property Surveys as specified in Sections 7.01 through 7.07 of this code. Our client has agreed to exclude certain surveying work from these requirements as allowed in Chapter A-E 7.01 (2).

The requirements of Chapter A-E 7 of the Wisconsin Administrative Code's Minimum Standards for Property Surveys which have been waived are listed below:

- [X] Field measurements and angles as described in (A-E 7.06).
- [ ] Legal description prepared for this property (A-E 7.04).
- [ ] Monuments marking all property corners (A-E 7.03 & 7.07).
- [X] Tie to a Public Land Survey System Corner (A-E 7.04).

I hereby certify, that to the best of my knowledge and belief, I have complied with the remaining requirements of Chapter A-E 7 of the Wisconsin Administrative Code, Minimum Standards for Property Surveys.

DATED THIS 8TH DAY OF OCTOBER, 2004.

JAMES L. WILL, RLS #1410

NOTE: This survey was done to locate the four Pine trees.

WISCONSIN JAMES L. WILL S-1410 EAGLE RIVER WIS. LAND SURVEYOR

Survey For

Cyril Schiedemeyer

258 W. Nob Hill Drive
Colgate, WI 53017

SCALE 1"=60' DATE 10-08-2004 DWN. BY. J.L.W.

DWG. NO. E9147-S

Eagle Landmark Surveying, Inc.
EAGLE RIVER, WI

MAP # A1436
DATE FILED NOV 9 2004
BY MBK
DESCRIPTION FILED
ONEIDA CO. SURVEYOR'S OFFICE

A1436

A1436