A1688

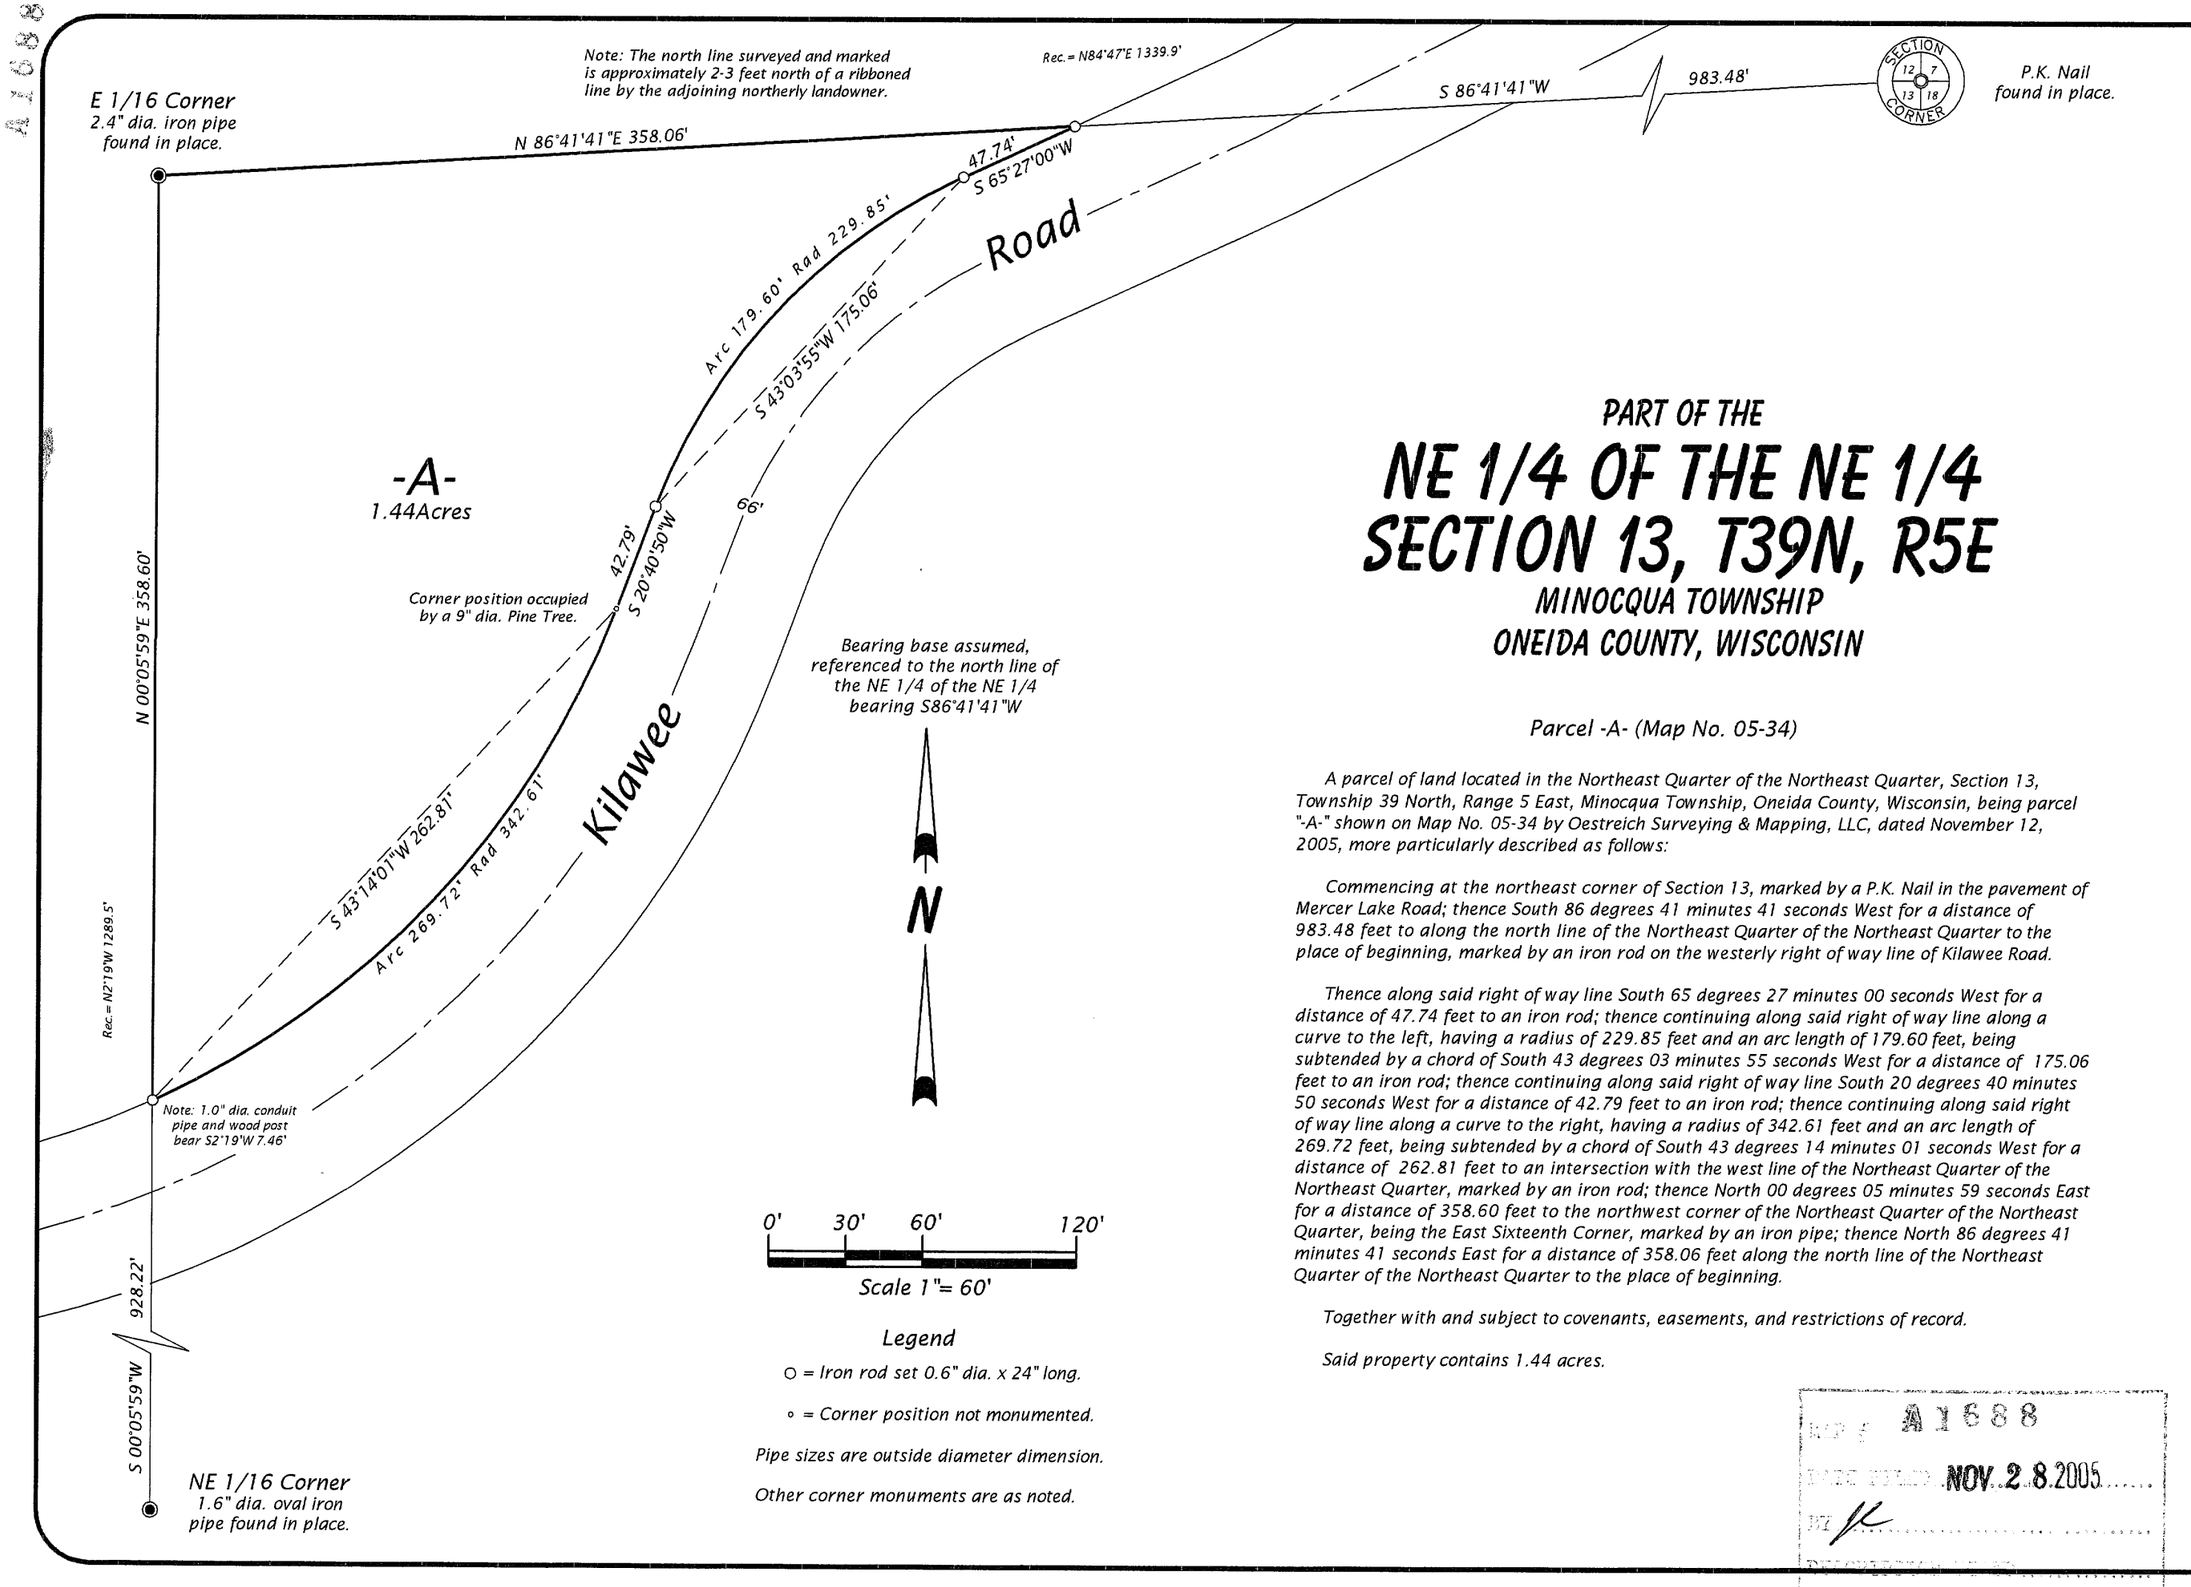

Legend

○ = Iron rod set 0.6" dia. x 24" long.

∘ = Corner position not monumented.

Pipe sizes are outside diameter dimension.

Other corner monuments are as noted.

PART OF THE

NE 1/4 OF THE NE 1/4 SECTION 13, T39N, R5E

MINOCQUA TOWNSHIP
ONEIDA COUNTY, WISCONSIN

Parcel -A- (Map No. 05-34)

A parcel of land located in the Northeast Quarter of the Northeast Quarter, Section 13, Township 39 North, Range 5 East, Minocqua Township, Oneida County, Wisconsin, being parcel "-A-" shown on Map No. 05-34 by Oestreich Surveying & Mapping, LLC, dated November 12, 2005, more particularly described as follows:

Commencing at the northeast corner of Section 13, marked by a P.K. Nail in the pavement of Mercer Lake Road; thence South 86 degrees 41 minutes 41 seconds West for a distance of 983.48 feet to along the north line of the Northeast Quarter of the Northeast Quarter to the place of beginning, marked by an iron rod on the westerly right of way line of Kilawee Road.

Thence along said right of way line South 65 degrees 27 minutes 00 seconds West for a distance of 47.74 feet to an iron rod; thence continuing along said right of way line along a curve to the left, having a radius of 229.85 feet and an arc length of 179.60 feet, being subtended by a chord of South 43 degrees 03 minutes 55 seconds West for a distance of 175.06 feet to an iron rod; thence continuing along said right of way line South 20 degrees 40 minutes 50 seconds West for a distance of 42.79 feet to an iron rod; thence continuing along said right of way line along a curve to the right, having a radius of 342.61 feet and an arc length of 269.72 feet, being subtended by a chord of South 43 degrees 14 minutes 01 seconds West for a distance of 262.81 feet to an intersection with the west line of the Northeast Quarter of the Northeast Quarter, marked by an iron rod; thence North 00 degrees 05 minutes 59 seconds East for a distance of 358.60 feet to the northwest corner of the Northeast Quarter of the Northeast Quarter, being the East Sixteenth Corner, marked by an iron pipe; thence North 86 degrees 41 minutes 41 seconds East for a distance of 358.06 feet along the north line of the Northeast Quarter of the Northeast Quarter to the place of beginning.

Together with and subject to covenants, easements, and restrictions of record.

Said property contains 1.44 acres.

NO. A1688
DATE FILED NOV 28 2005
BY
ONEIDA CO. SURVEYOR'S OFFICE

Oestreich Surveying & Mapping
5946 Forest Lane
Rhinelander, WI 54501
Tel. (715) 362-5538
RLS2118@charter.net

WISCONSIN MICHAEL L. OESTREICH S-2118 MINOCQUA, WI LAND SURVEYOR

Map No. 05-34

File No. 1-13-395

Date: 11/12/05

Sheet 1 of 1 sheets

SURVEYOR'S CERTIFICATE

I, Michael L. Oestreich, Registered Land Surveyor No. S-2118, hereby certify that I have surveyed the property shown hereon; that this map represents as accurate survey of said property to the best of my knowledge and belief; that I have performed this survey by order of Walter Geiffuss; and that I have complied with the requirements of Wisconsin Administrative Code A-E 7.

Drafted by: M. Oestreich