B1692

MAP # B1692
DATE FILED NOV 28 2005
BY ...
DESCRIPTION FILED ...
ONEIDA CO. SURVEYOR'S OFFICE

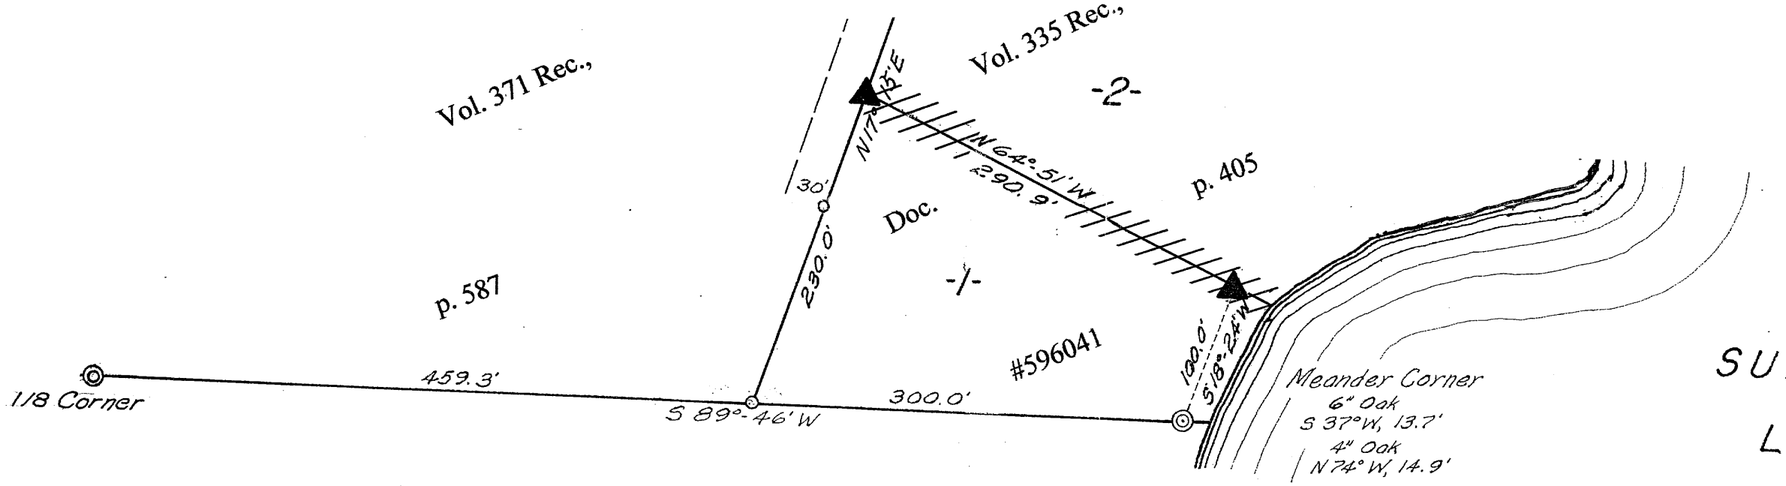

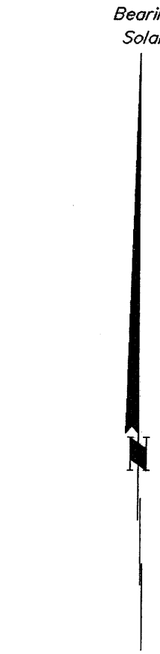

October 25, 2005

Recovered, verified, and marked monuments on the north line of Lot 1 and marked the approximate lot line, as follows:

▲ = Iron monument found in place

/// = Lot lines marked approximately with surveyor's flagging ribbon

This survey was completed by Foltz and Associates, Inc. for the purpose of locating existing lot corners and flagging approximate lot lines by the order of Jaroslav Fencl, who has executed a written waiver for all other requirements of Wis. Adm. Code Chap. A-E 7. A closed traverse was not made and the minimum accuracy is 1 part in 100 and plus or minus 2°.

Part of

NW¼ of the SE¼
Section 23, T39N, R7E

Town of Woodruff
Oneida County, Wisconsin

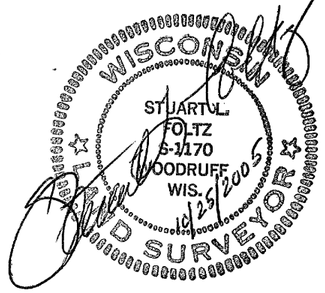

Bearings and distances shown are from a survey by Northwoods Surveyors Inc. dated May 1968.

Scale: 1" = 100'

Foltz and Associates, Inc.
Surveyors
8612 Highway 51 North,
(715) 356-9485
Engineers
Minocqua, Wisconsin 54548
fax (715) 356-1841