MAP # A1706
DATE FILED DEC 28 2005
BY
DESCRIPTION FILED
ONEIDA CO. SURVEYOR'S OFFICE

Part of LOT 20 of "Northland Lakes" Replat of GOV'T. LOTS 4 & 5 SECTION 16, T39N, R6E

Town of Minocqua
Oneida County, Wisconsin

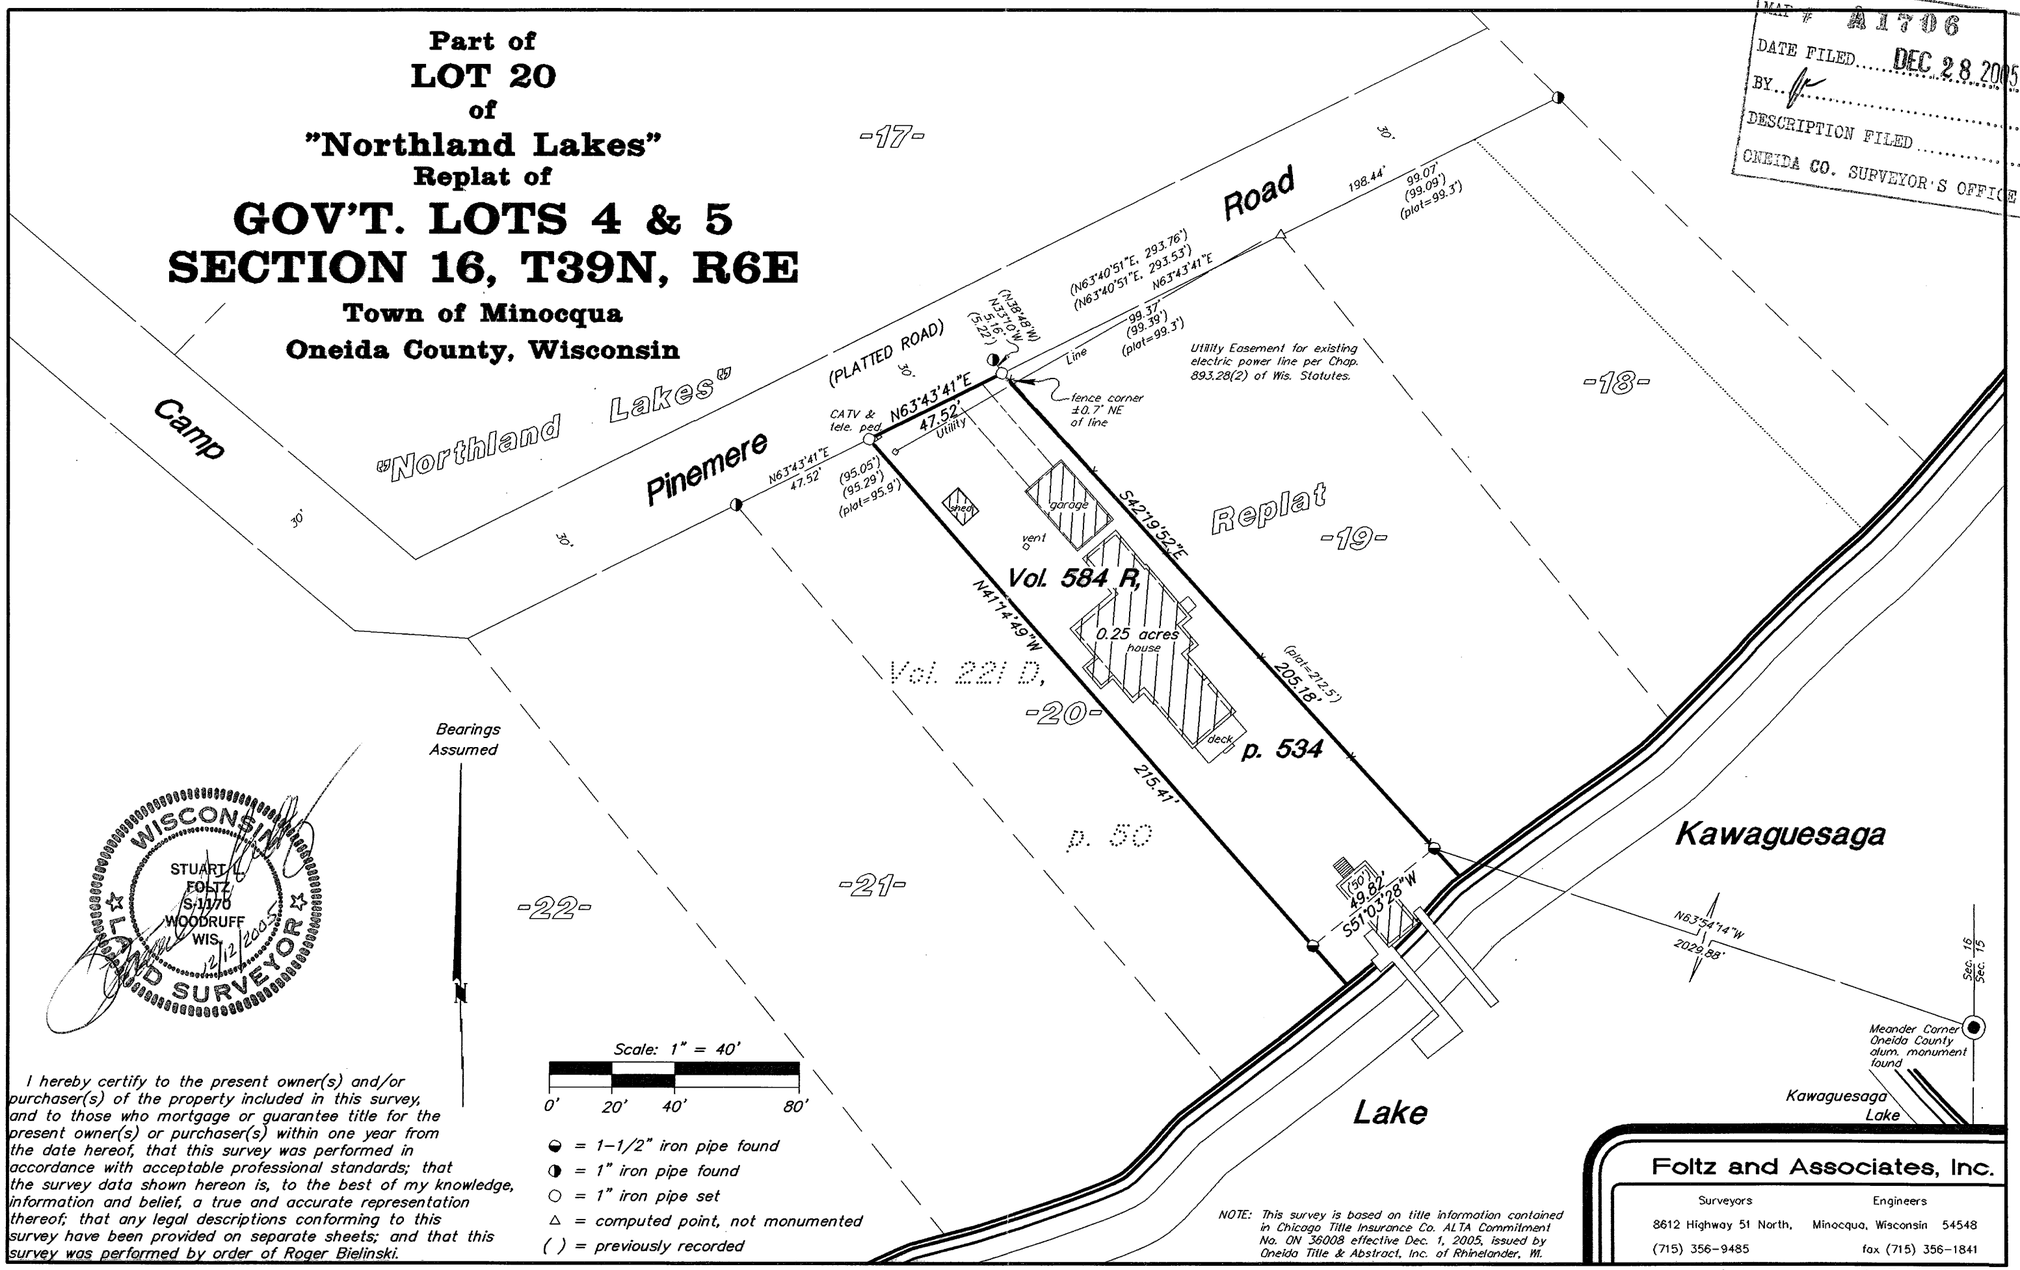

WISCONSIN STUART C. FOLTZ S-1170 WOODRUFF WIS. 12/12/2005 LAND SURVEYOR

◒ = 1-1/2" iron pipe found
◑ = 1" iron pipe found
○ = 1" iron pipe set
△ = computed point, not monumented
( ) = previously recorded

I hereby certify to the present owner(s) and/or purchaser(s) of the property included in this survey, and to those who mortgage or guarantee title for the present owner(s) or purchaser(s) within one year from the date hereof, that this survey was performed in accordance with acceptable professional standards; that the survey data shown hereon is, to the best of my knowledge, information and belief, a true and accurate representation thereof; that any legal descriptions conforming to this survey have been provided on separate sheets; and that this survey was performed by order of Roger Bielinski.

NOTE: This survey is based on title information contained in Chicago Title Insurance Co. ALTA Commitment No. ON 36008 effective Dec. 1, 2005, issued by Oneida Title & Abstract, Inc. of Rhinelander, WI.

Foltz and Associates, Inc.
Surveyors — Engineers
8612 Highway 51 North, Minocqua, Wisconsin 54548
(715) 356-9485 fax (715) 356-1841

C. Winkler 10&15-16-396