GOV'T LOT 4, SEC 7 AND THE SW1/4 OF THE SW1/4, SEC 8 T39N R8E

Part of

GOV'T LOT 4, SECTION 7
and the
SW 1/4 of the SW 1/4, SECTION 8
T39N, R8E
Oneida County, Wis.

RECEIVED & FILED # A173
Oneida County Surveyor's Office
Date FEB. 10 1986
By M.J.H.
OCS Area #.....

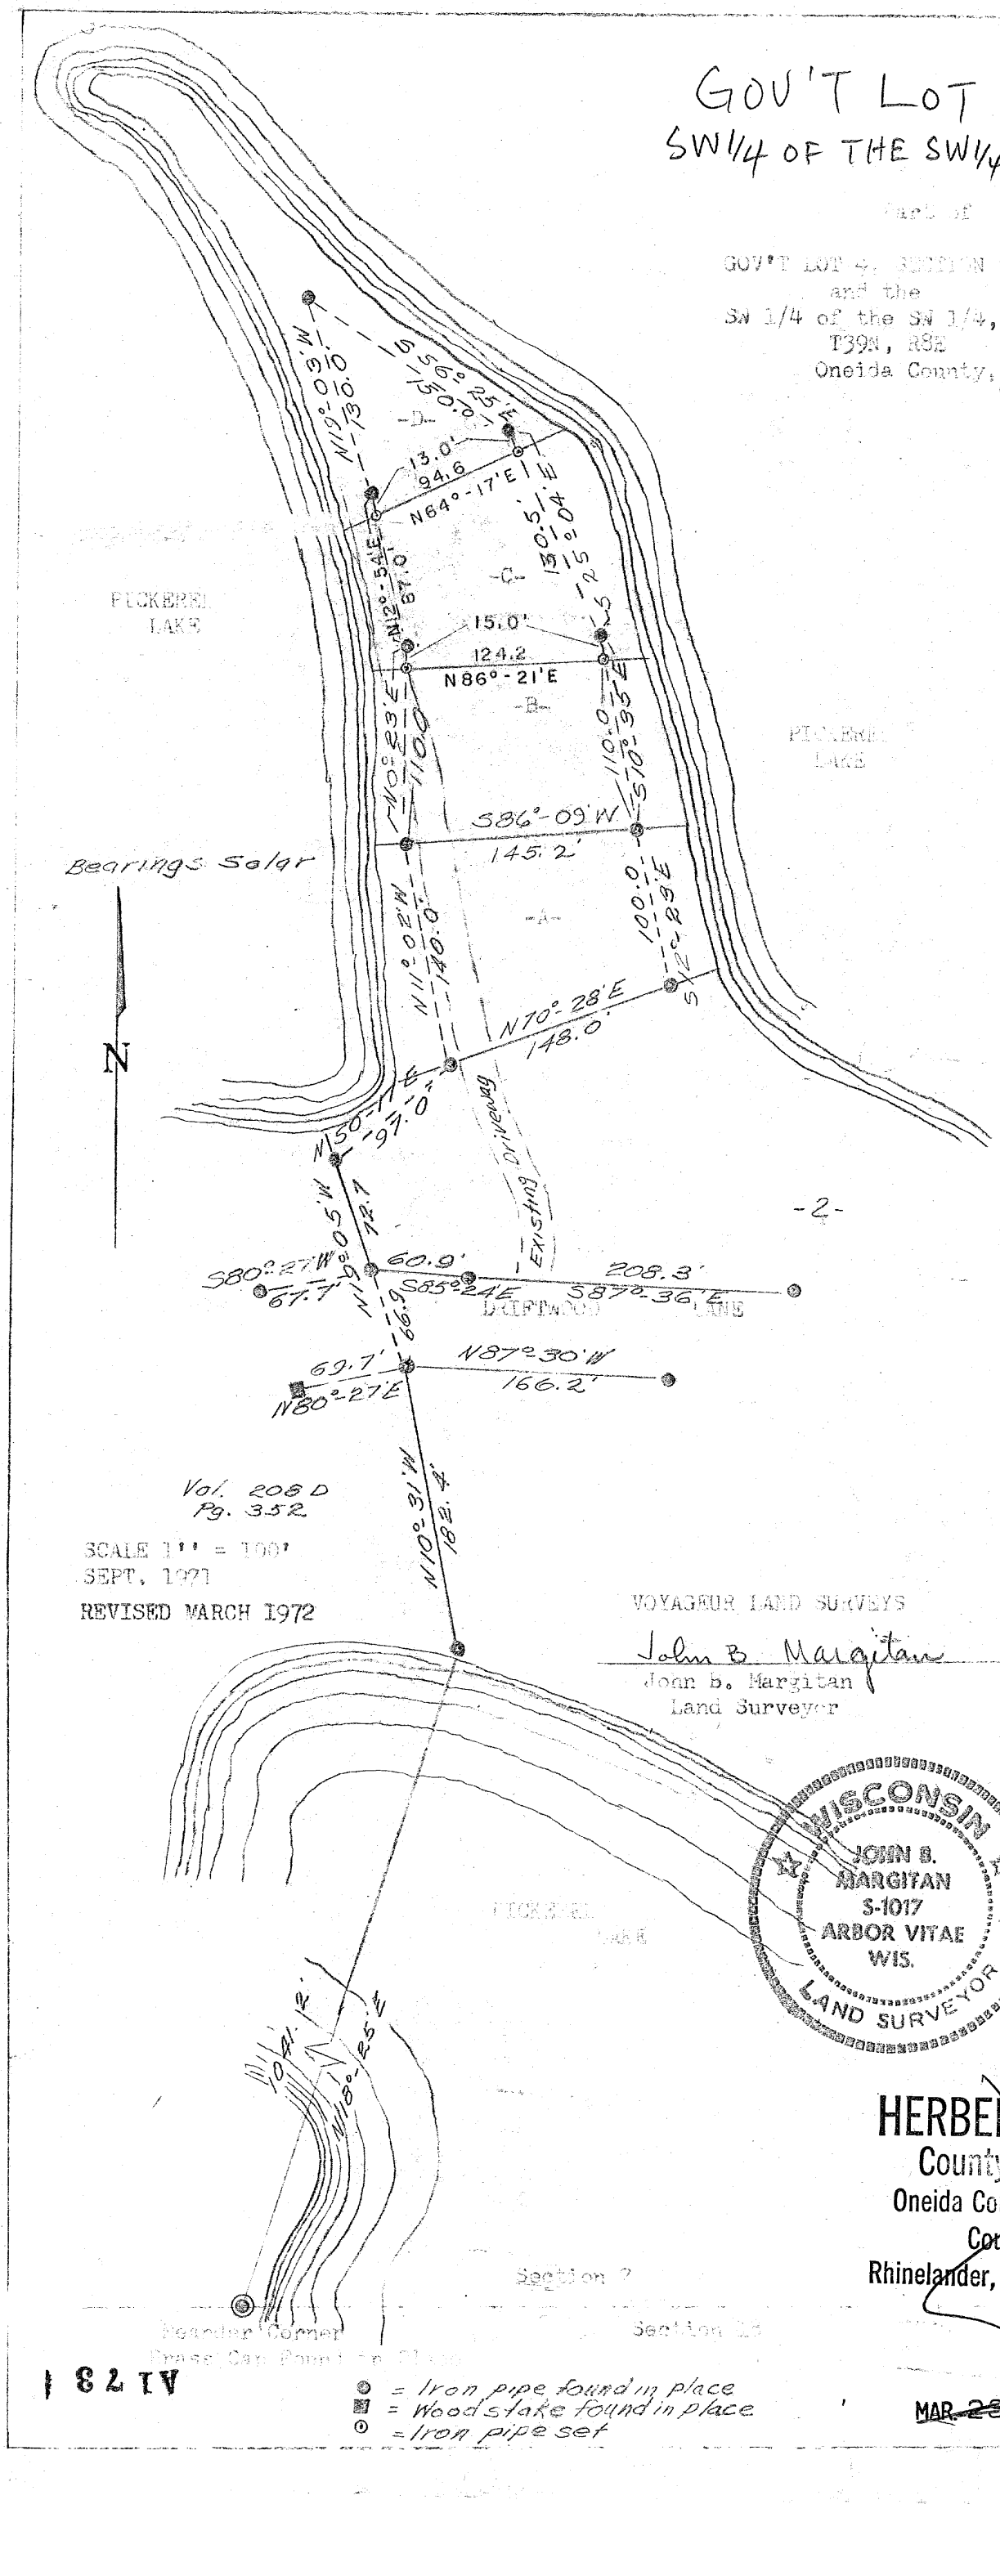

SCALE 1" = 100'
SEPT. 1971
REVISED MARCH 1972

VOYAGEUR LAND SURVEYS

John B Margitan
John B. Margitan
Land Surveyor

WISCONSIN
JOHN B. MARGITAN
S-1017
ARBOR VITAE
WIS.
LAND SURVEYOR

HERBERT MOORE
County Surveyor
Oneida County, Wisconsin
Courthouse
Rhinelander, Wisconsin 54501

Section 7

Meander Corner
Brass Cap Pointing Down

Section 18

Section 17

A173

● = Iron pipe found in place
■ = Wood stake found in place
⊙ = Iron pipe set

MAR ~~23~~ 1972

~~225~~