Part of

GOV'T LOT 1
SECTION 8, T36N, R7E

Oneida County, Wis.

RECEIVED & FILED #. A176
Oneida County Surveyor's Office
Date. FEB. 10 1986
By. MJH
OCS Area #.

Scale 1"=100'

Northwoods Surveyors Inc.

John H. Fisher
Land Surveyor

May, 1971
Revised April, 1972
May, 1972

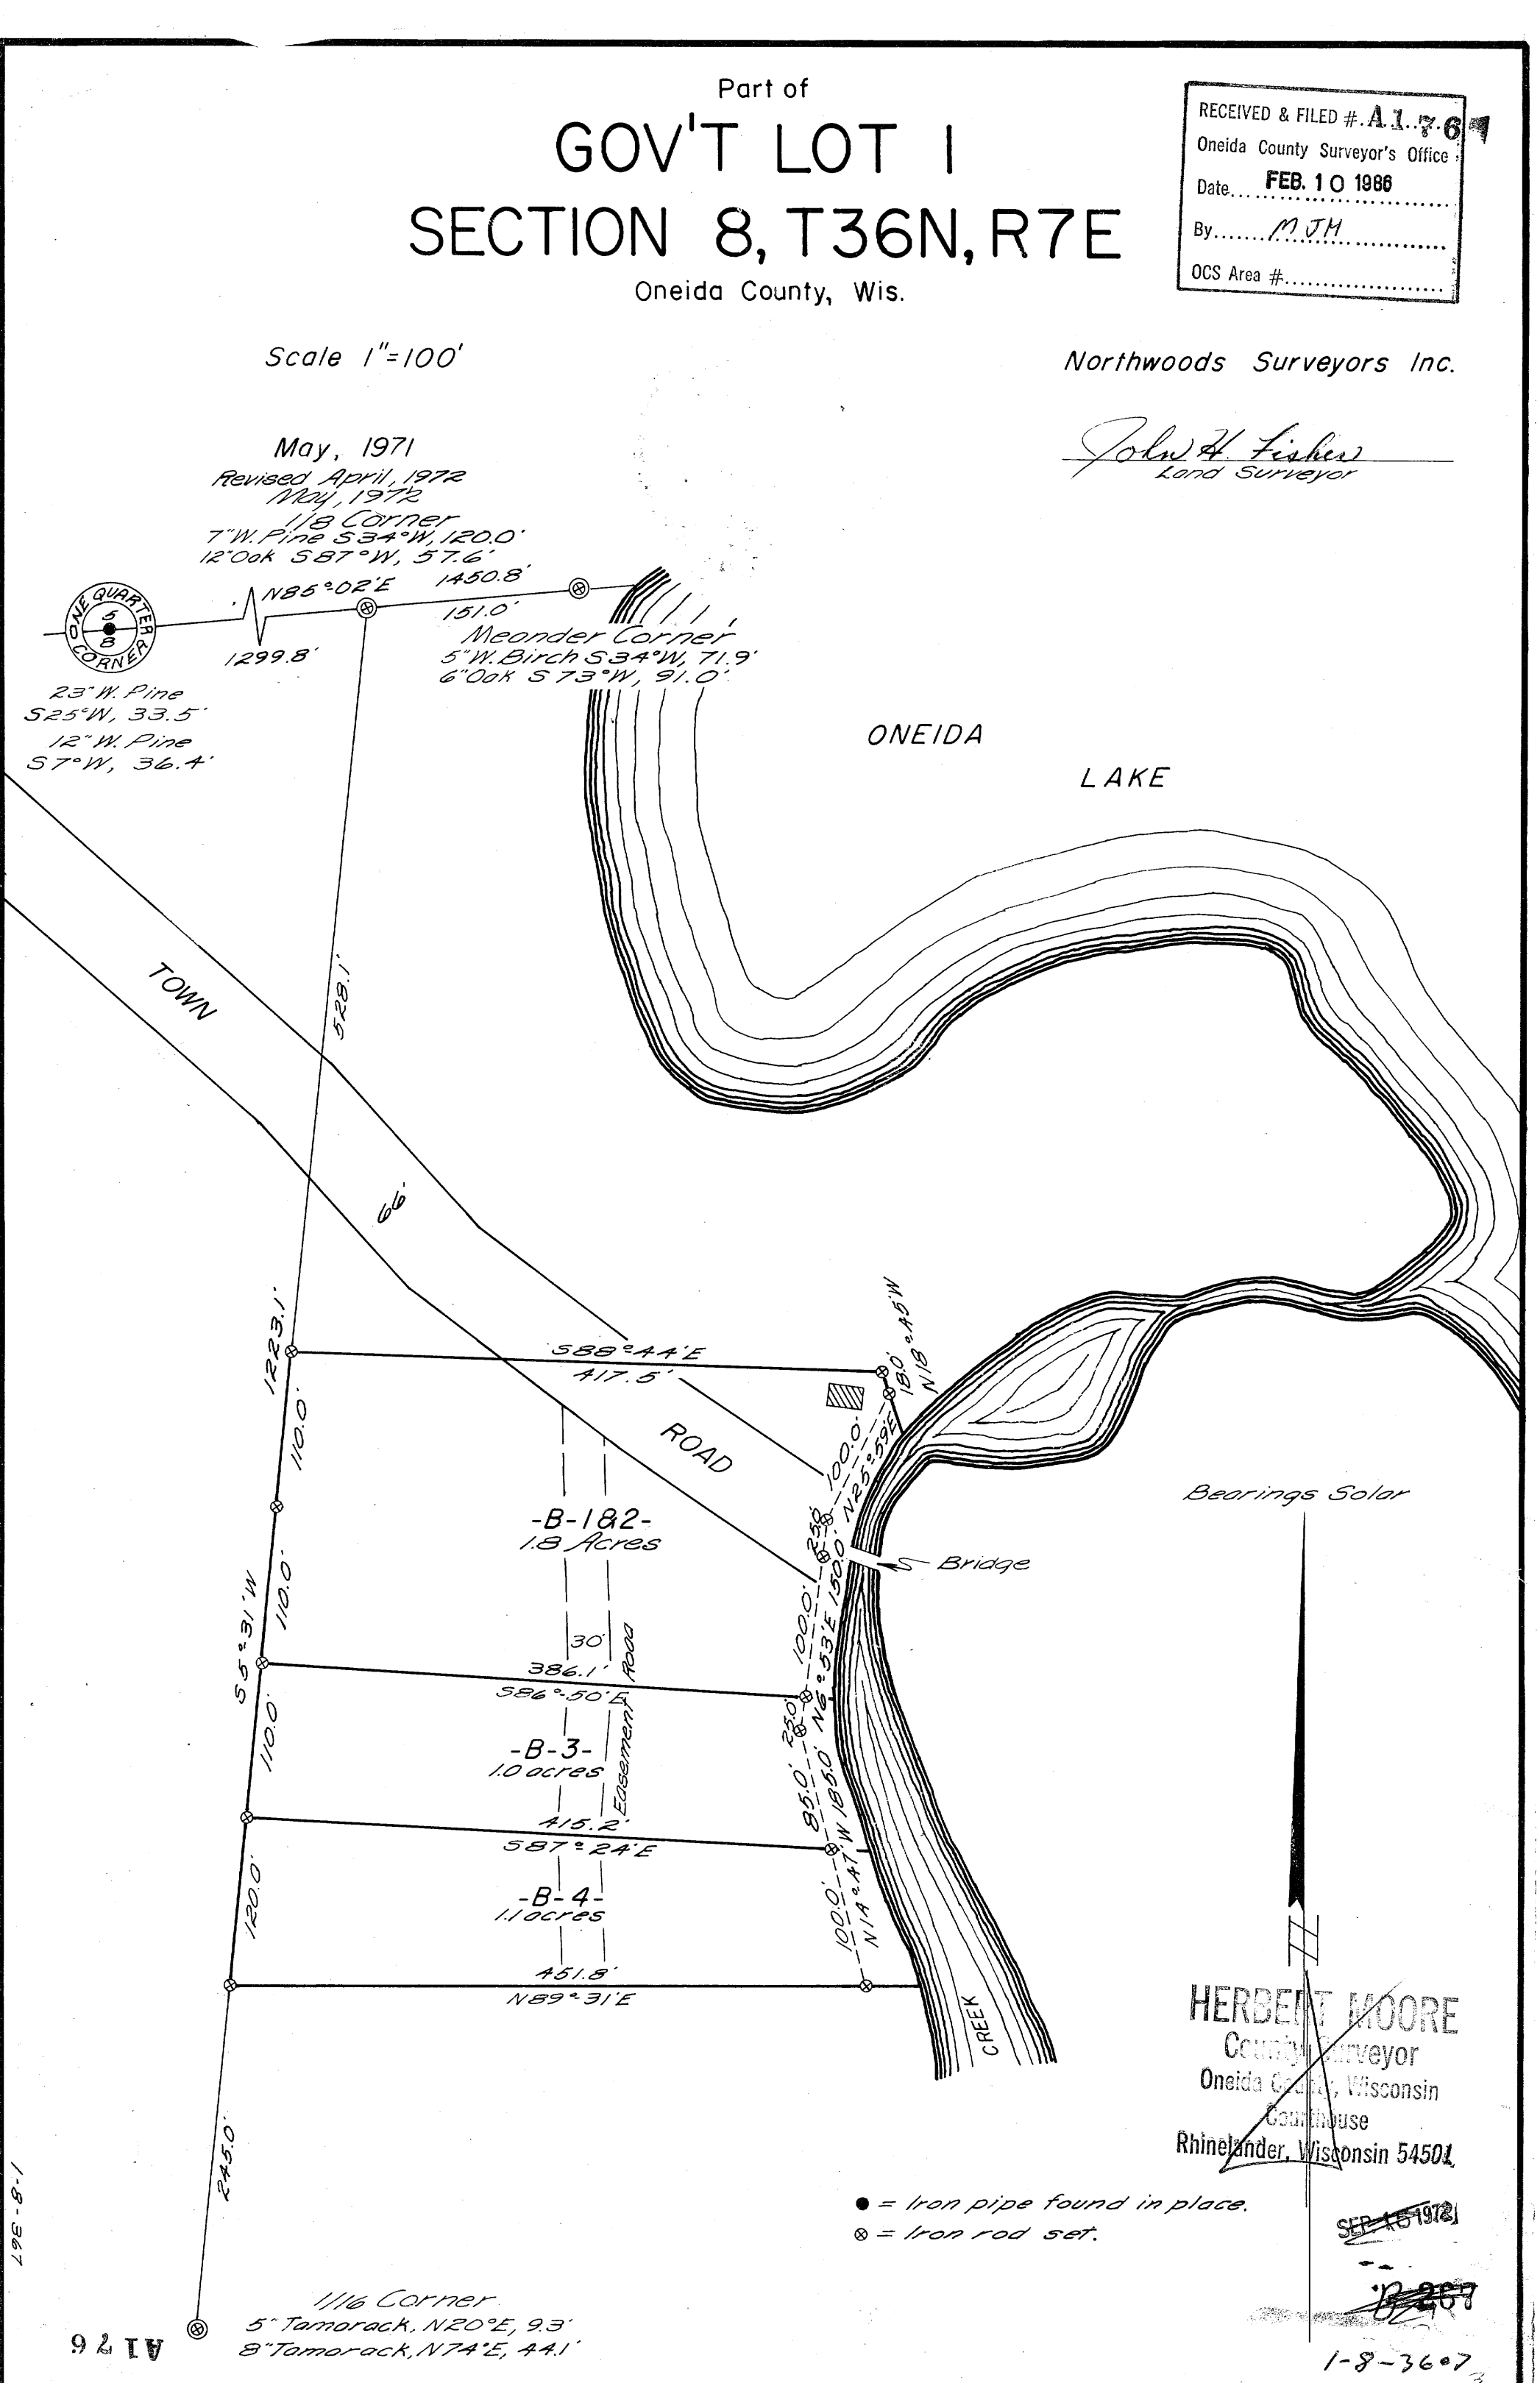

● = Iron pipe found in place.
⊗ = Iron rod set.

1/16 Corner
5" Tamarack, N20°E, 9.3'
8" Tamarack, N74°E, 44.1'

HERBERT MOORE
County Surveyor
Oneida County, Wisconsin
Courthouse
Rhinelander, Wisconsin 54501
SEP 15 1972

1-8-367

A176