MAP # A1774
DATE FILED AUG 01 2006
BY
DESCRIPTION FILED
ONEIDA CO. SURVEYOR'S OFFICE

A1774

Lot 96
of
Timber Ridge
in the
SW¼ of the NW¼
and in the
NW¼ of the SW¼
Section 33, T39N, R6E
Town of Minocqua
Oneida County, Wisconsin

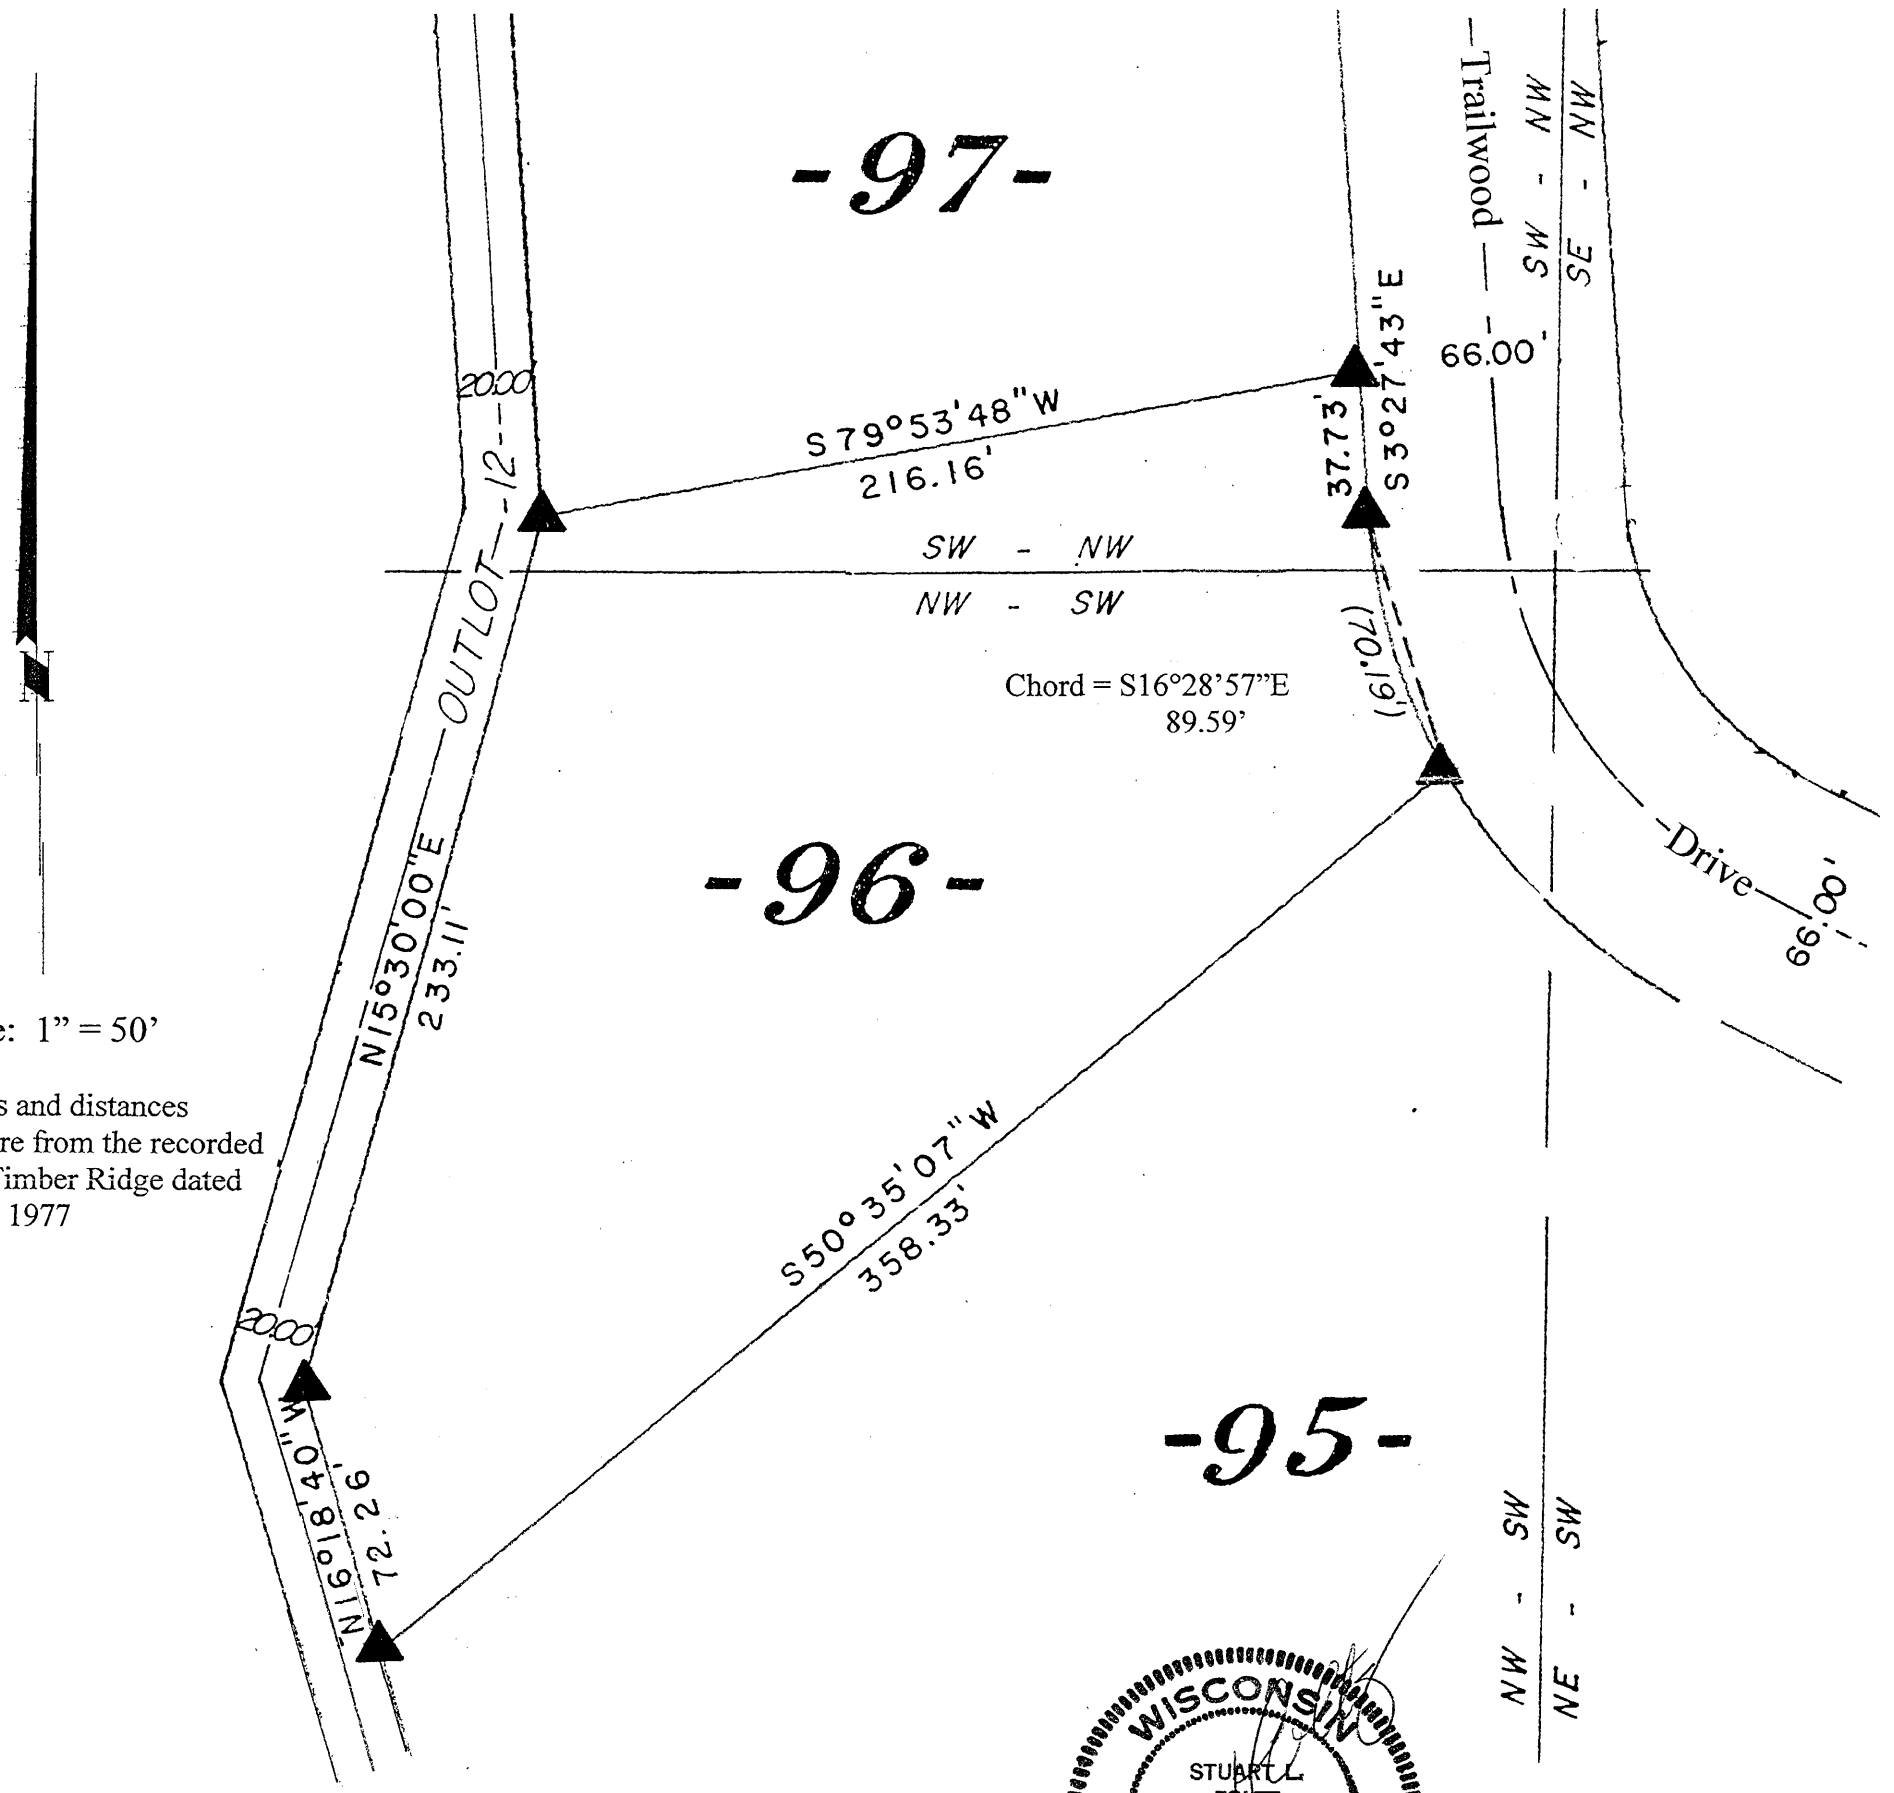

Scale: 1" = 50'

Bearings and distances shown are from the recorded plat of Timber Ridge dated May 25, 1977

WISCONSIN STUART L. FOLTZ S-1170 WOODRUFF, WIS. LAND SURVEYOR 6/30/2006

June 30, 2006

Recovered, verified, and marked the corners of Lot 96 of Timber Ridge, as follows:

▲ = Iron monument found in place

This survey was completed by Foltz and Associates, Inc. for the purpose of locating existing lot corners of Lot 96 by the order of Theresa A. Hoeft, who has executed a written waiver for all other requirements of Wis. Adm. Code Chap. A-E 7. A closed traverse was not made and the minimum accuracy is 1 part in 100 and plus or minus 2°.

Foltz and Associates, Inc.
Surveyors Engineers
8612 Highway 51 North, Minocqua, Wisconsin 54548
(715) 356-9485 fax (715) 356-1841

A1774
A1774