A1821

A1821

A1821

MAP #
DATE FILED OCT 30 2006
BY
DESCRIPTION FILED
ONEIDA CO. SURVEYOR'S OFFICE

PART OF GOV'T. LOT 2, SEC. 35, T. 37 N., R. 8 E., TOWN OF NEWBOLD, ONEIDA COUNTY, WI.

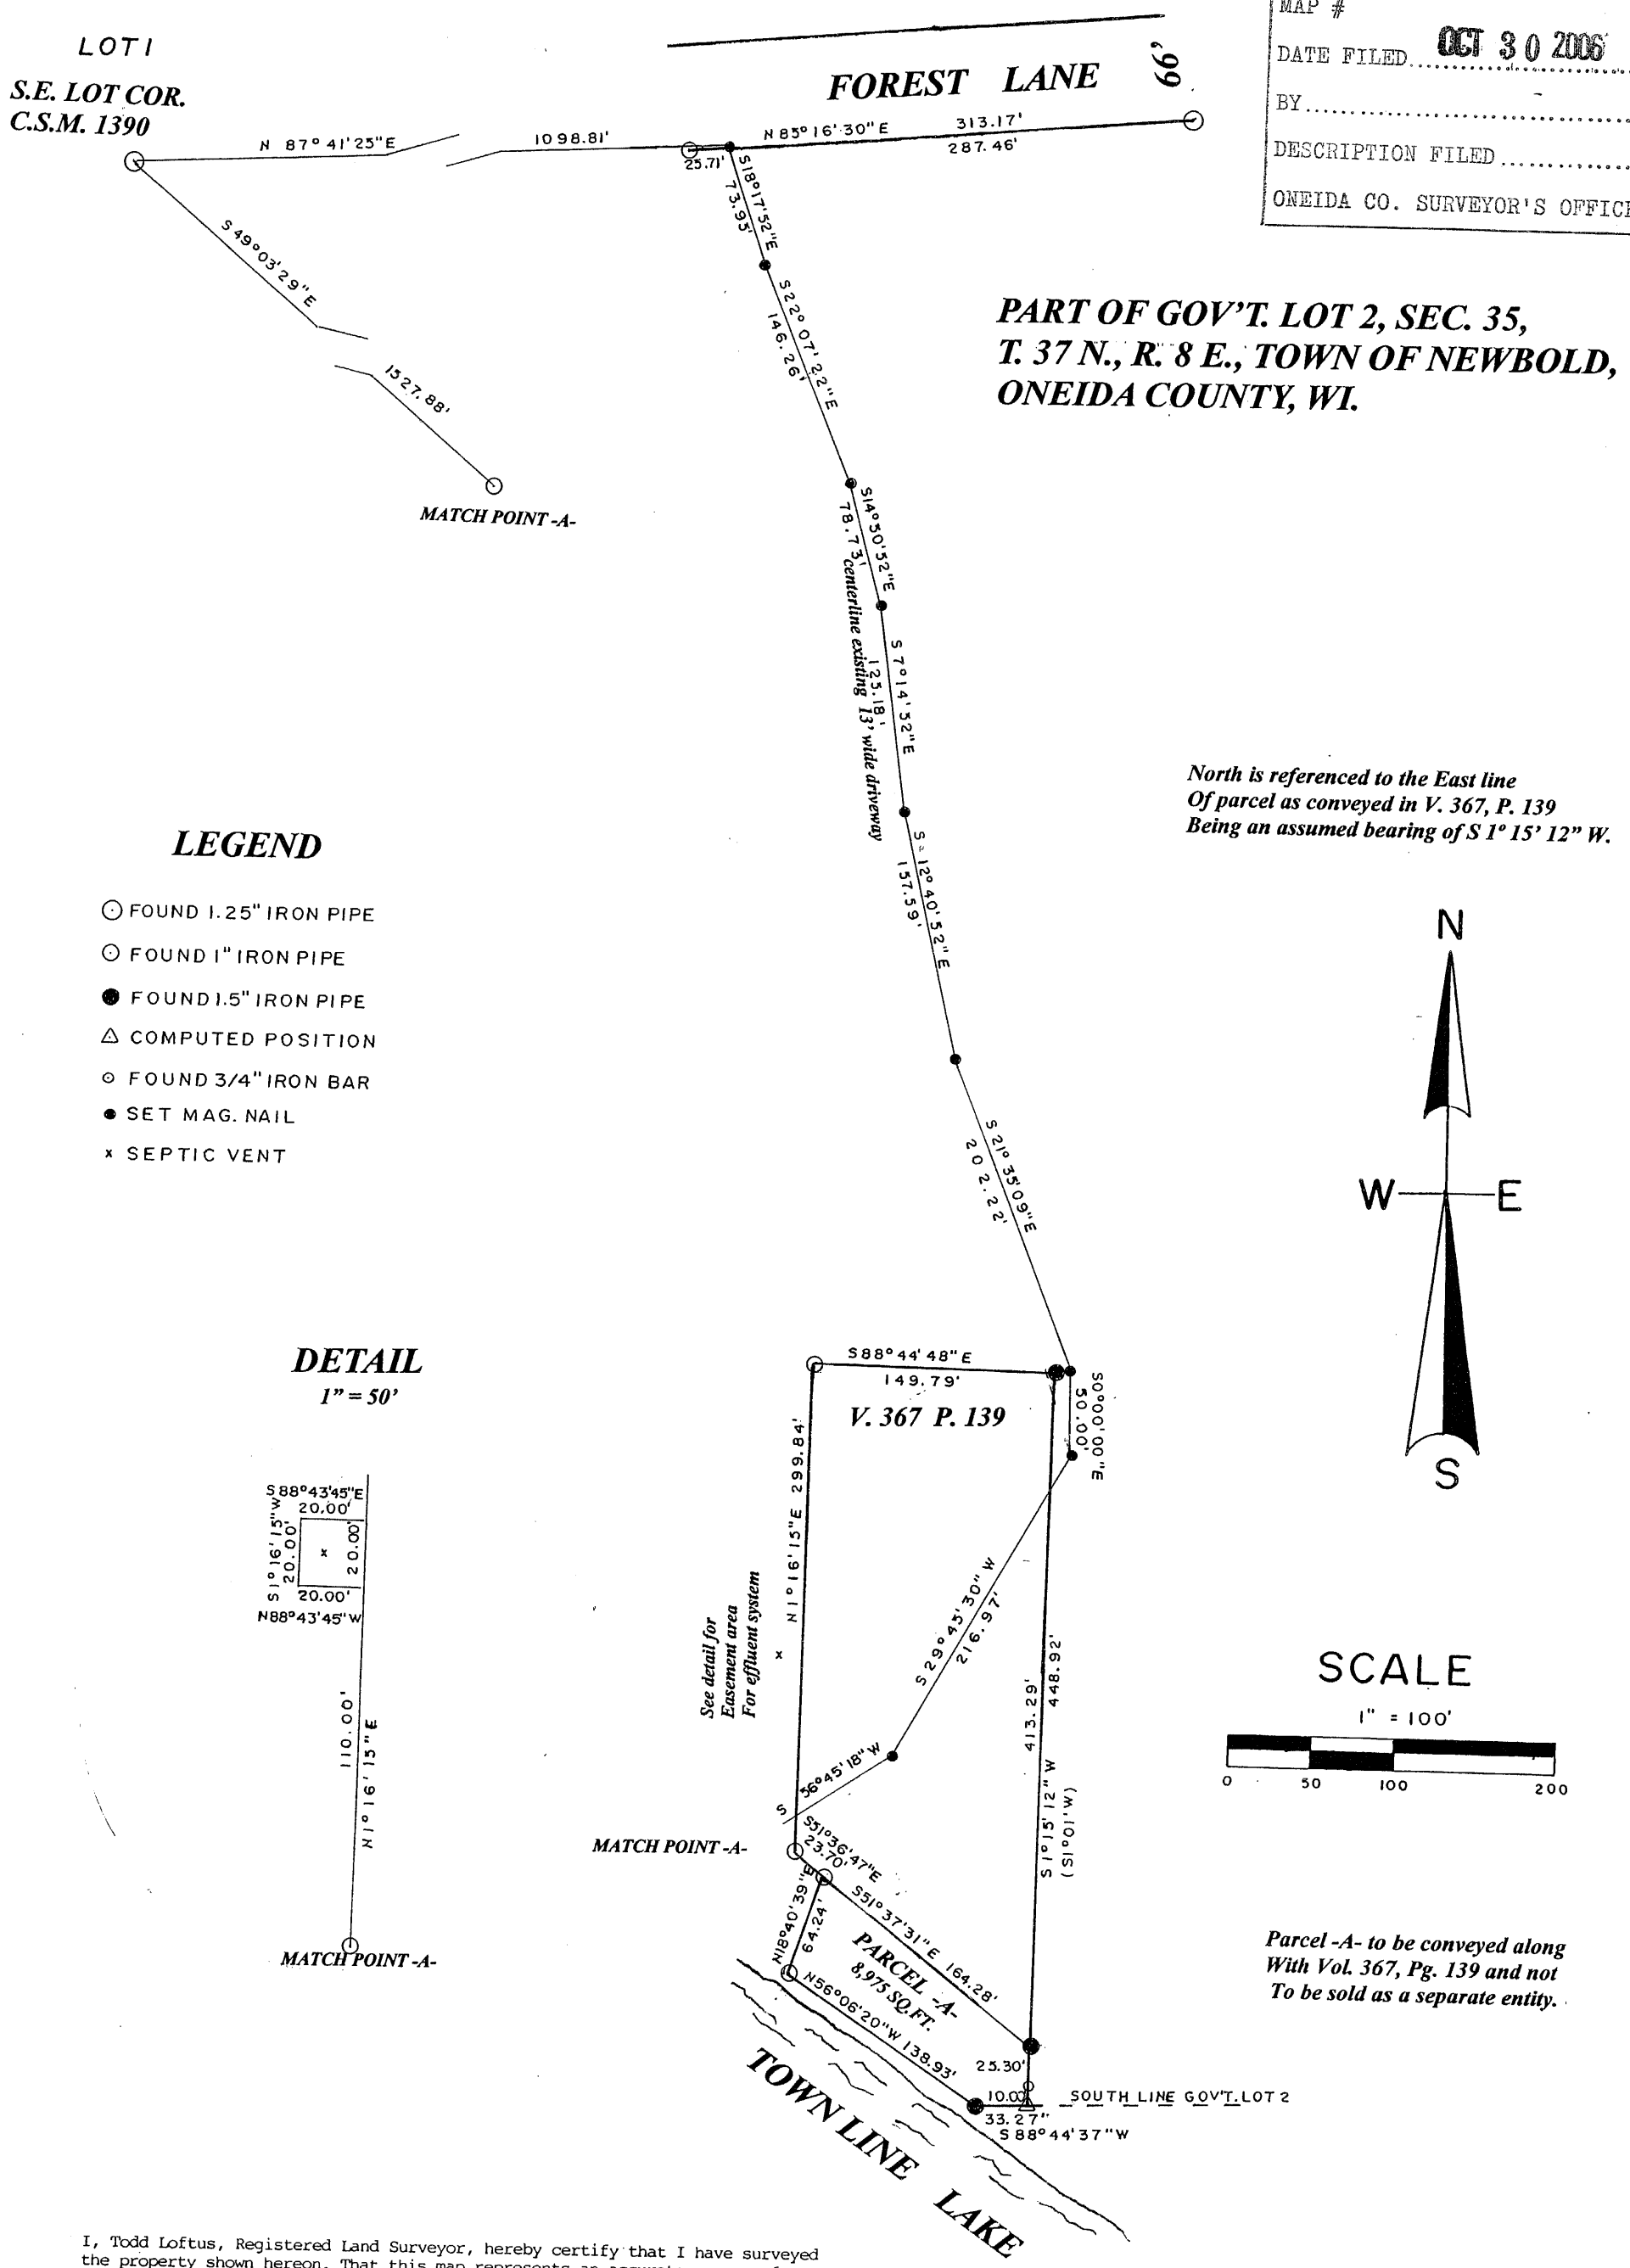

I, Todd Loftus, Registered Land Surveyor, hereby certify that I have surveyed the property shown hereon. That this map represents an accurate survey of said property to the best of my knowledge & belief. That I have performed this survey by order of Catherine Lachapelle and that I have complied with the applicable requirements of the Wisconsin Administrative Code A.E.7.

Description required for above parcel is on separate sheet.

DATE Oct 3, 2006

SIGNED Todd Loftus

LOFTUS SURVEYING

WISCONSIN
TODD J.
LOFTUS
S-1523
RHINELANDER,
WIS.
LAND SURVEYOR

Survey for Catherine LaChapelle
Rhinelander, WI.

LOFTUS SURVEYING
860 BALSAM STREET
RHINELANDER, wi. 54501
TEL/FAX 715-369-1142
HODAG28@HOTMAIL.COM

1497B5

A1821

A1821