A1874

A1874

Being a part of

Government Lot 7 of Section 31
Township 39 North, Range 11 East

Town of Three Lakes, Oneida County, WI.

BEARINGS ARE BASED ON THE EAST SECTION LINE OF SECTION 31 WHICH BEARS N1°02'00"W AS BEING OF RECORD.

N

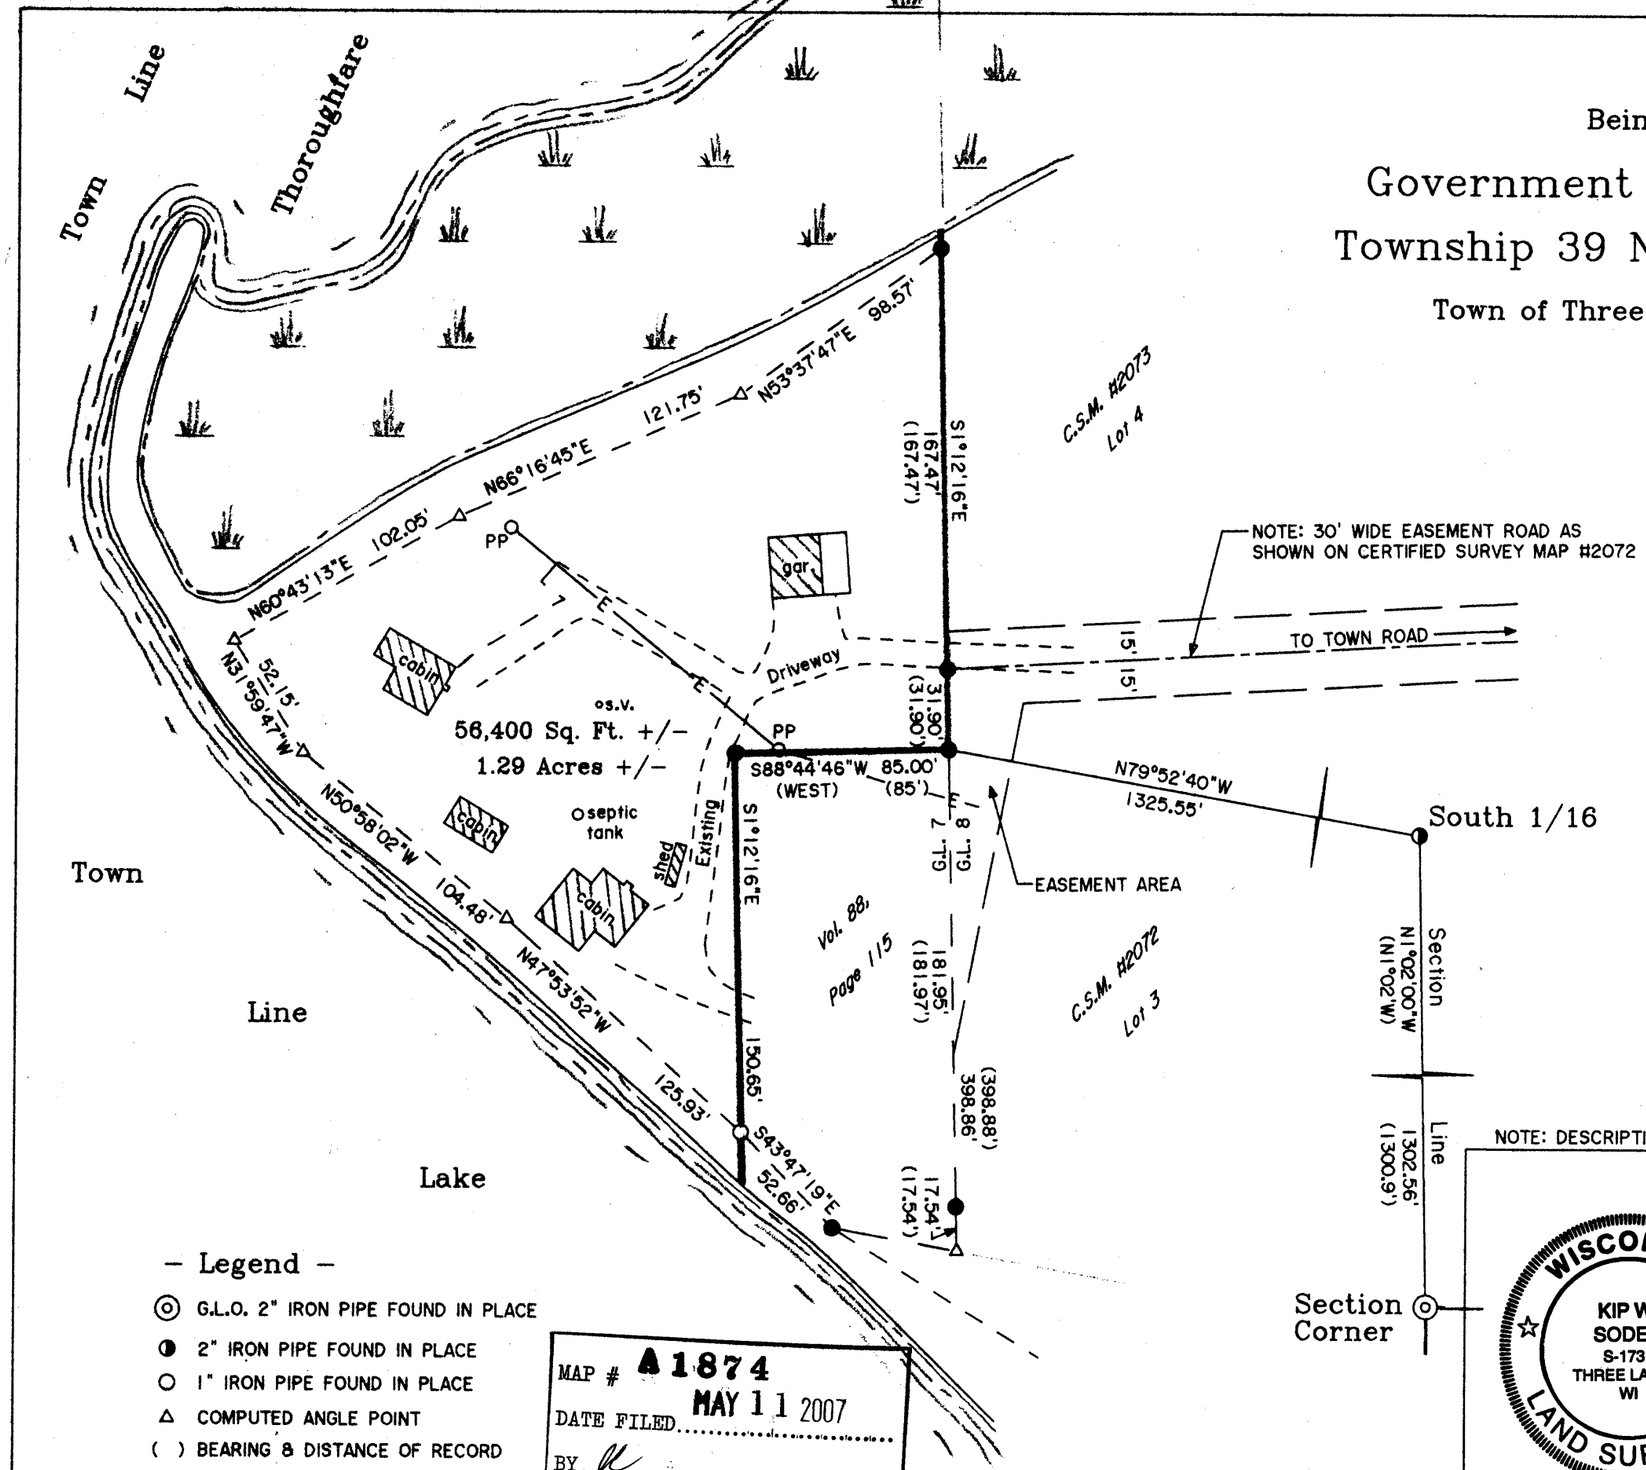

Surveyor's Certificate

I hereby certify that I have surveyed and mapped the lands shown hereon and that, to the best of my knowledge and belief, said survey and map is a true and correct representation thereof, and that I have complied with the applicable requirements of Chapter A-E 7 of the Wisconsin Administrative Code of the Minimum Standards for Property Surveys.

Dated this 5th day of September 2006.

Kip W. Soder

Kip W. Soder, R.L.S. #1731
Soder Surveying
Three Lakes, WI. 54562

NOTE: DESCRIPTION PROVIDED ON A SEPERATE SHEET.

– Legend –

- ◎ G.L.O. 2" IRON PIPE FOUND IN PLACE
- ◑ 2" IRON PIPE FOUND IN PLACE
- ○ 1" IRON PIPE FOUND IN PLACE
- △ COMPUTED ANGLE POINT
- ( ) BEARING & DISTANCE OF RECORD

MAP # A1874
DATE FILED MAY 11 2007
BY
DESCRIPTION FILED
ONEIDA CO. SURVEYOR'S OFFICE

WISCONSIN KIP W. SODER S-1731 THREE LAKES, WI LAND SURVEYOR

Survey For:
Ed Broekstra
16610 76th Avenue
Tinley Park, IL 60477

Scale: 1" = 60' Date: 9-05-2006 Drwn. By: A.L.B.

Soder Surveying
Three Lakes, WI 54562

Drg. No. 982

A1874

A1874