MAP # 1875
DATE FILED MAY 11 2007
BY
DESCRIPTION FILED
ONEIDA CO. SURVEYOR'S OFFICE

1875

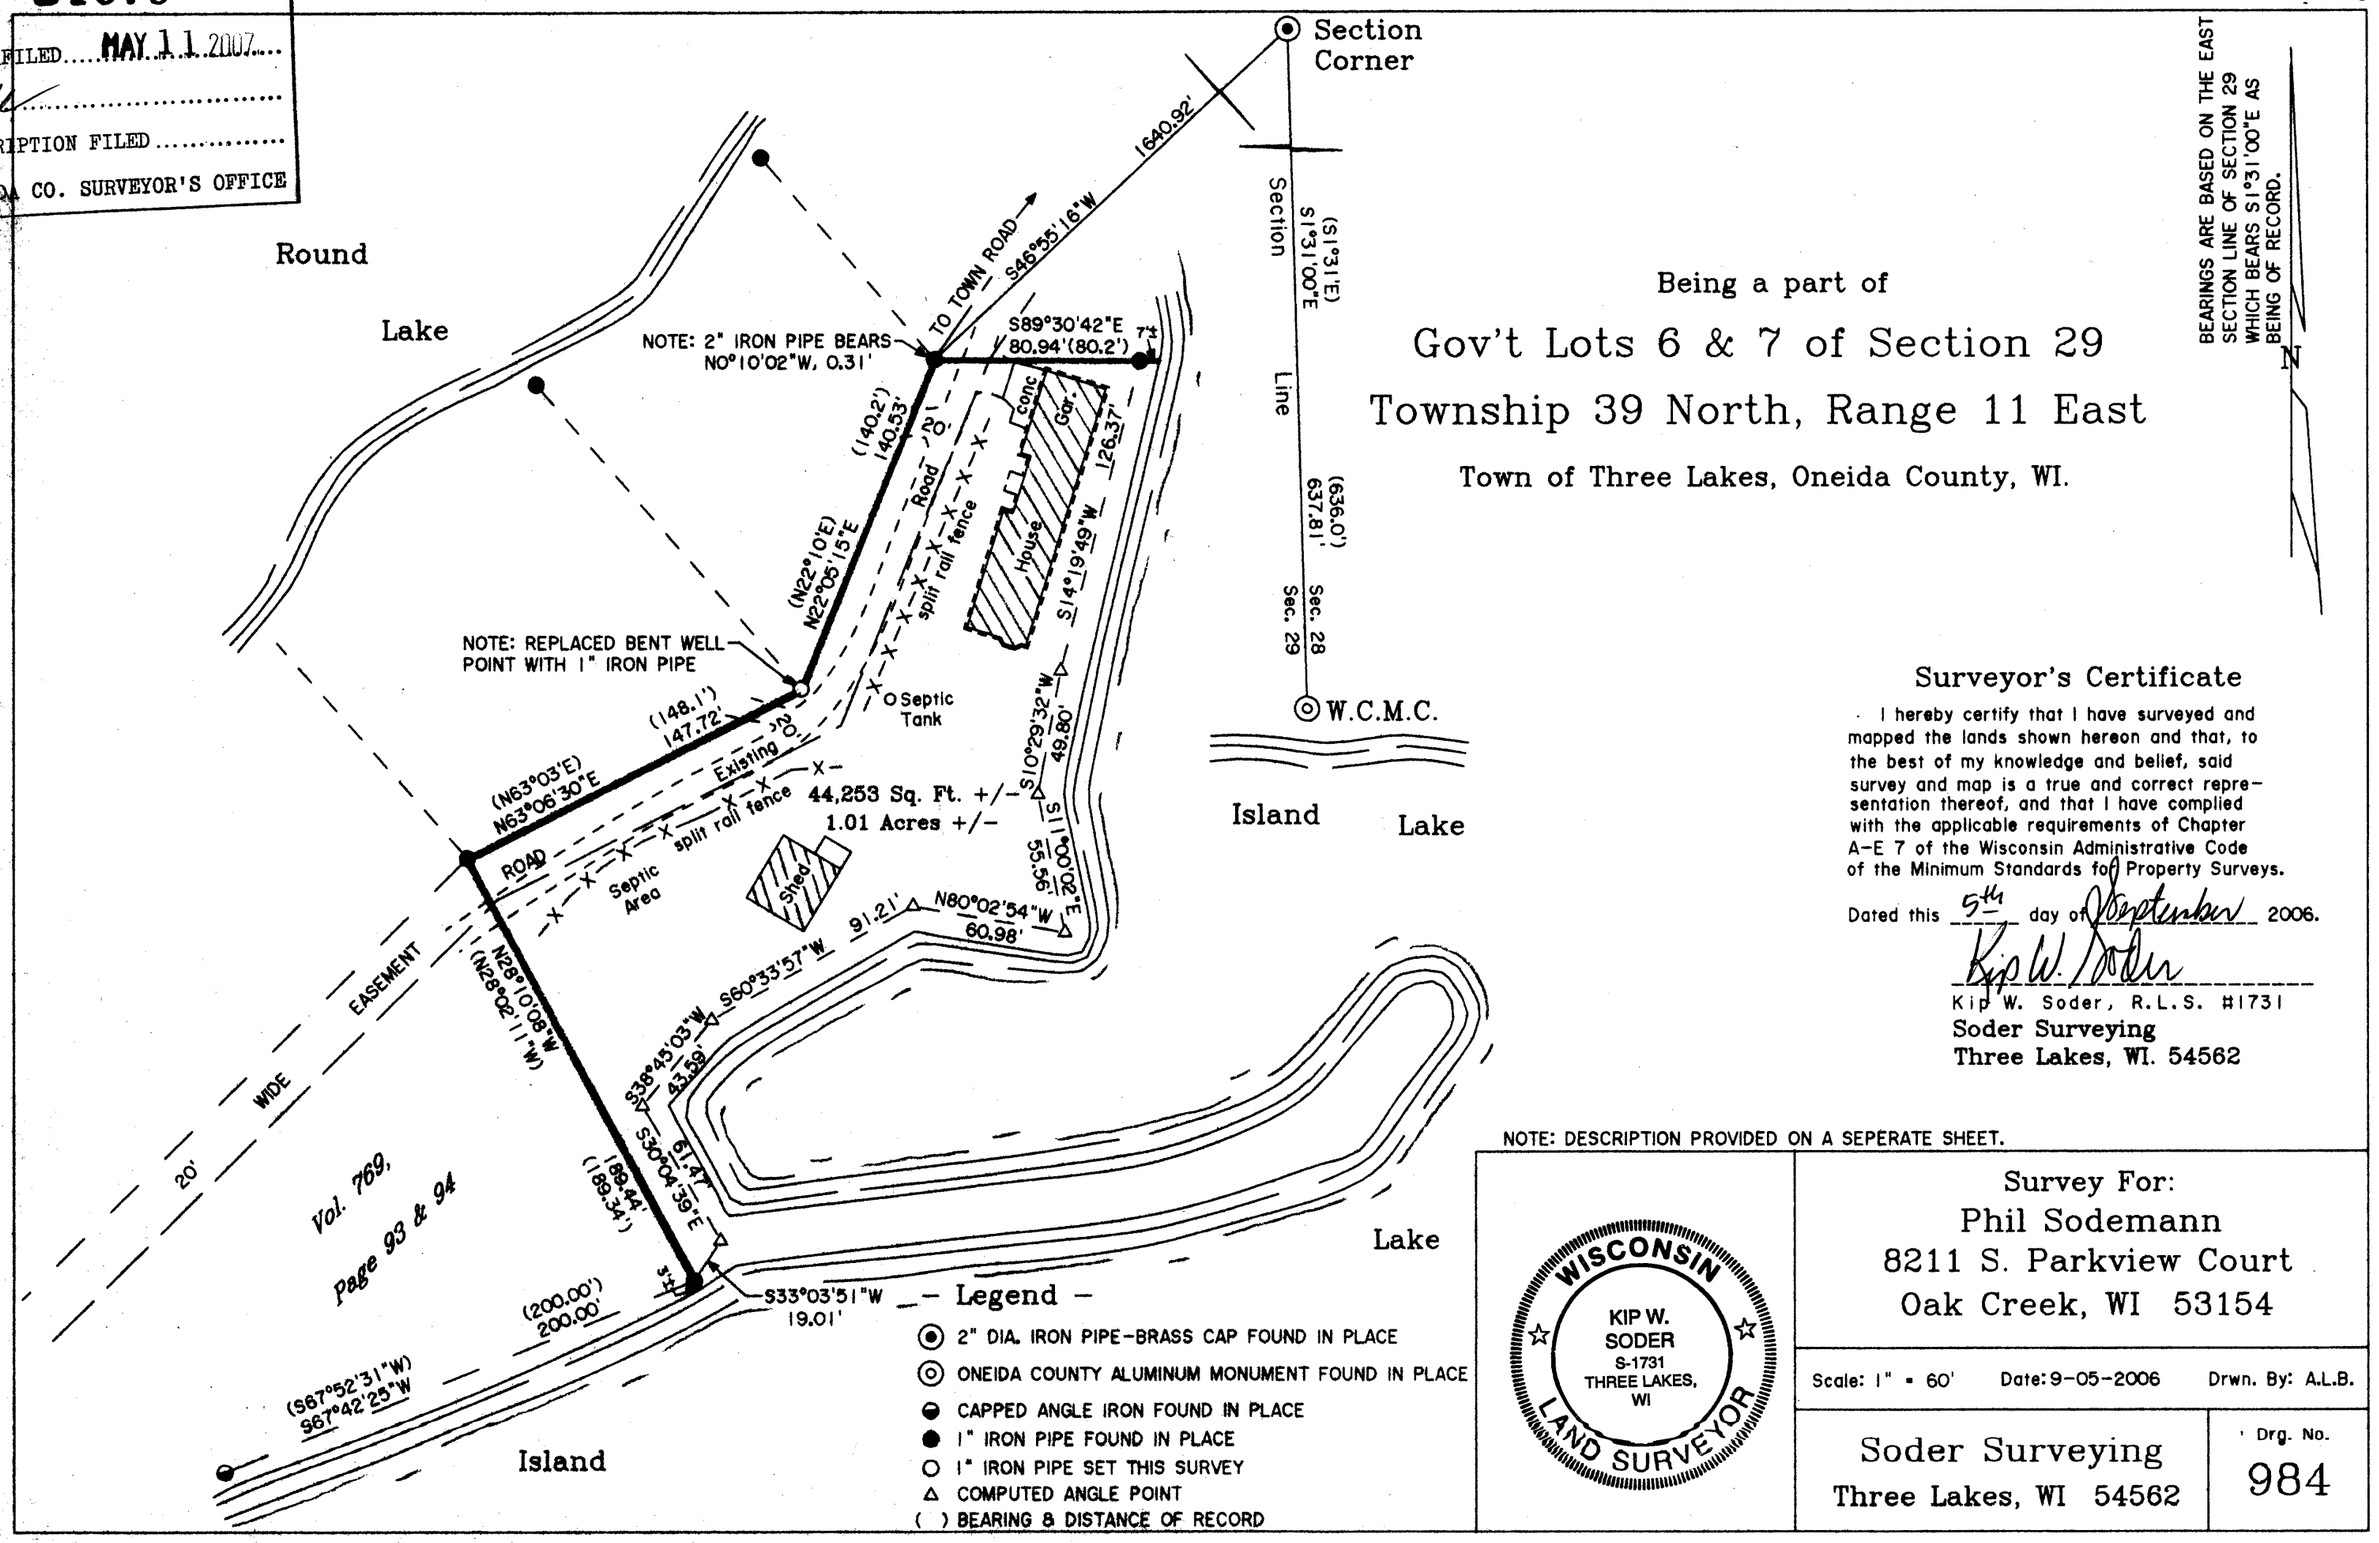

Being a part of

Gov't Lots 6 & 7 of Section 29
Township 39 North, Range 11 East

Town of Three Lakes, Oneida County, WI.

Surveyor's Certificate

I hereby certify that I have surveyed and mapped the lands shown hereon and that, to the best of my knowledge and belief, said survey and map is a true and correct representation thereof, and that I have complied with the applicable requirements of Chapter A-E 7 of the Wisconsin Administrative Code of the Minimum Standards for Property Surveys.

Dated this 5th day of September 2006.

Kip W. Soder

Kip W. Soder, R.L.S. #1731
Soder Surveying
Three Lakes, WI. 54562

NOTE: DESCRIPTION PROVIDED ON A SEPERATE SHEET.

Survey For:
Phil Sodemann
8211 S. Parkview Court
Oak Creek, WI 53154

Scale: 1" = 60' Date: 9-05-2006 Drwn. By: A.L.B.

Soder Surveying
Three Lakes, WI 54562

Drg. No. 984

1875

1875