LOT 5, 6, & THE SOUTH 1/2 OF LOT 7, BLOCK 2, ASSESSORS REPLAT OF DANFIELD'S UNRECORDED, CITY OF RHINELANDER, WI.

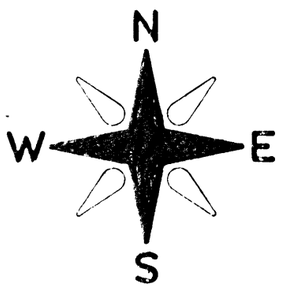

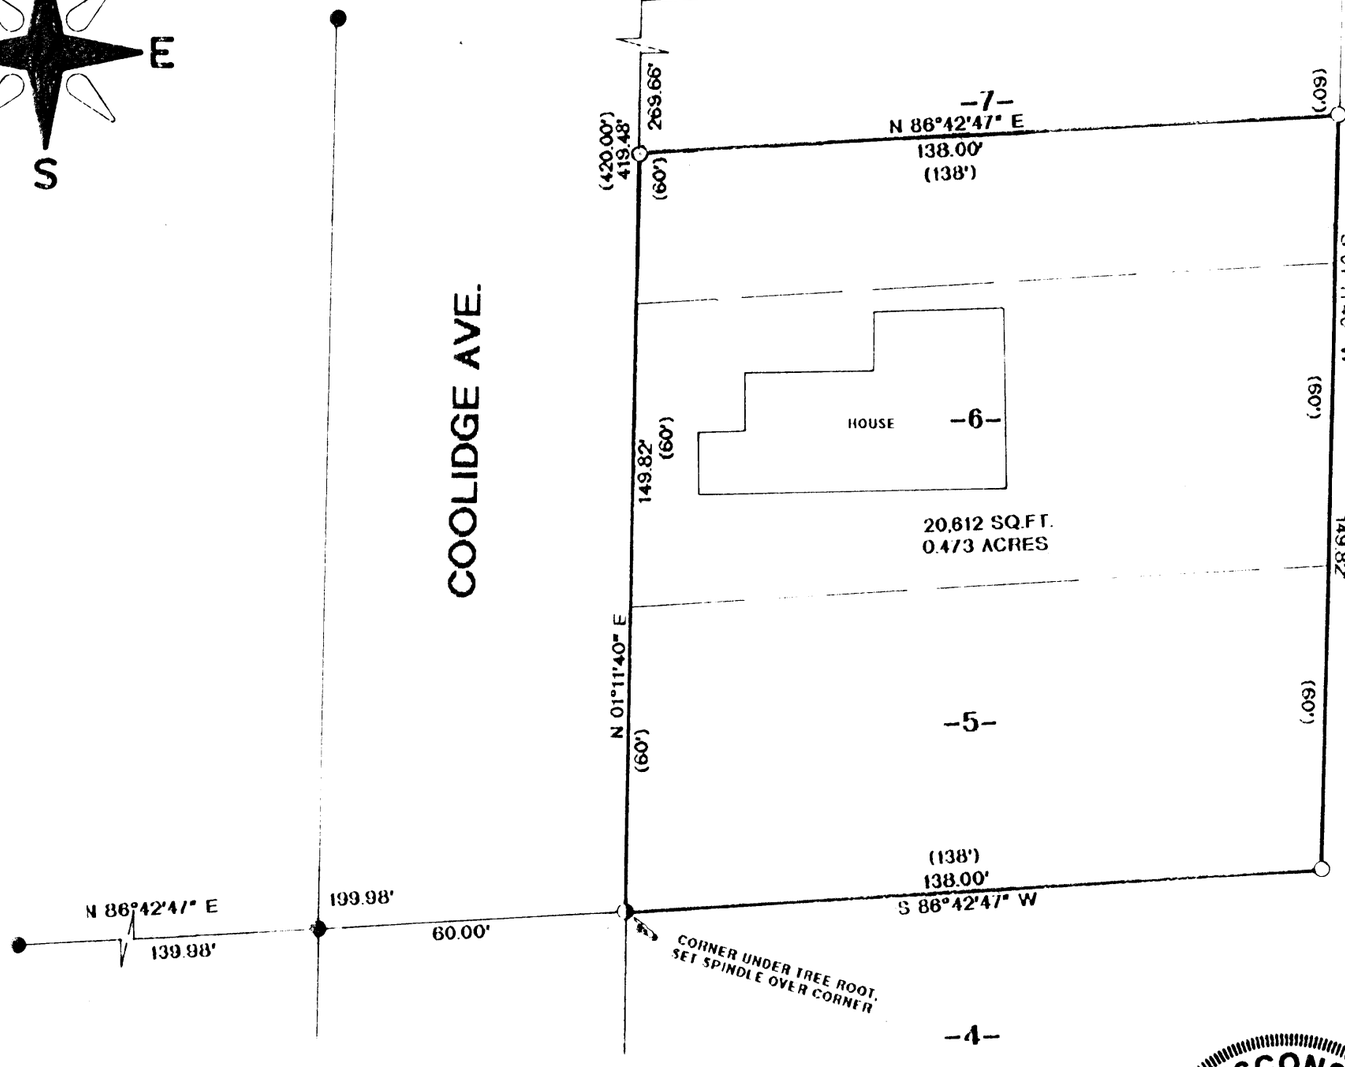

LEGEND:

- ○ SET 1"X 18" IRON PIPE
- ● FOUND 1" IRON PIPE
- ◑ FOUND 1 1/4" IRON PIPE
- ( ) RECORDED AS

MAP # A1911
DATE FILED... JUN. 25 2007....
BY. .....
DESCRIPTION FILED .....
ONEIDA CO. SURVEYOR'S OFFICE

I, RUSSELL F. BROWN HEREBY CERTIFY THAT I HAVE SURVEYED THE ABOVE PARCEL OF LAND UNDER THE DIRECTION OF SHELLY EADES AND THAT THIS MAP IS A TRUE AND CORRECT REPRESENTATION OF THE LANDS SURVEYED TO THE BEST OF MY KNOWLEDGE AND BELIEF; AND THAT I HAVE COMPLIED WITH AE 7 OF THE WISCONSIN ADMINISTRATIVE CODE.

Russell F. Brown 5/8/07
RUSSELL F. BROWN — DATE

WISCONSIN
RUSSELL F. BROWN
S-2148
RHINELANDER, WI
LAND SURVEYOR

SURVEY FOR
SHELLY EADES

SCALE 1"= 30'	APPROVED BY	DRAWN BY JB
DATE 5/7/07		REVISED

GENISOT & ASSOCIATES, INC.
RHINELANDER, WISCONSIN

DRAWING NUMBER 10983