A1976 A1976

Plat of Survey

Lot 12 of Frank & Theresa Whites' Subdivision, being a part of the NW 1/4 of the SE 1/4 of Section 26, T.36N., R.6E., Town of Nokomis, Oneida County, Wisconsin

All bearings are referenced to the East line of Lot 12 of Frank & Theresa Whites' Subdivision, recorded as bearing N02°00'42"W on Oneida County Land Information Map Number C-2114

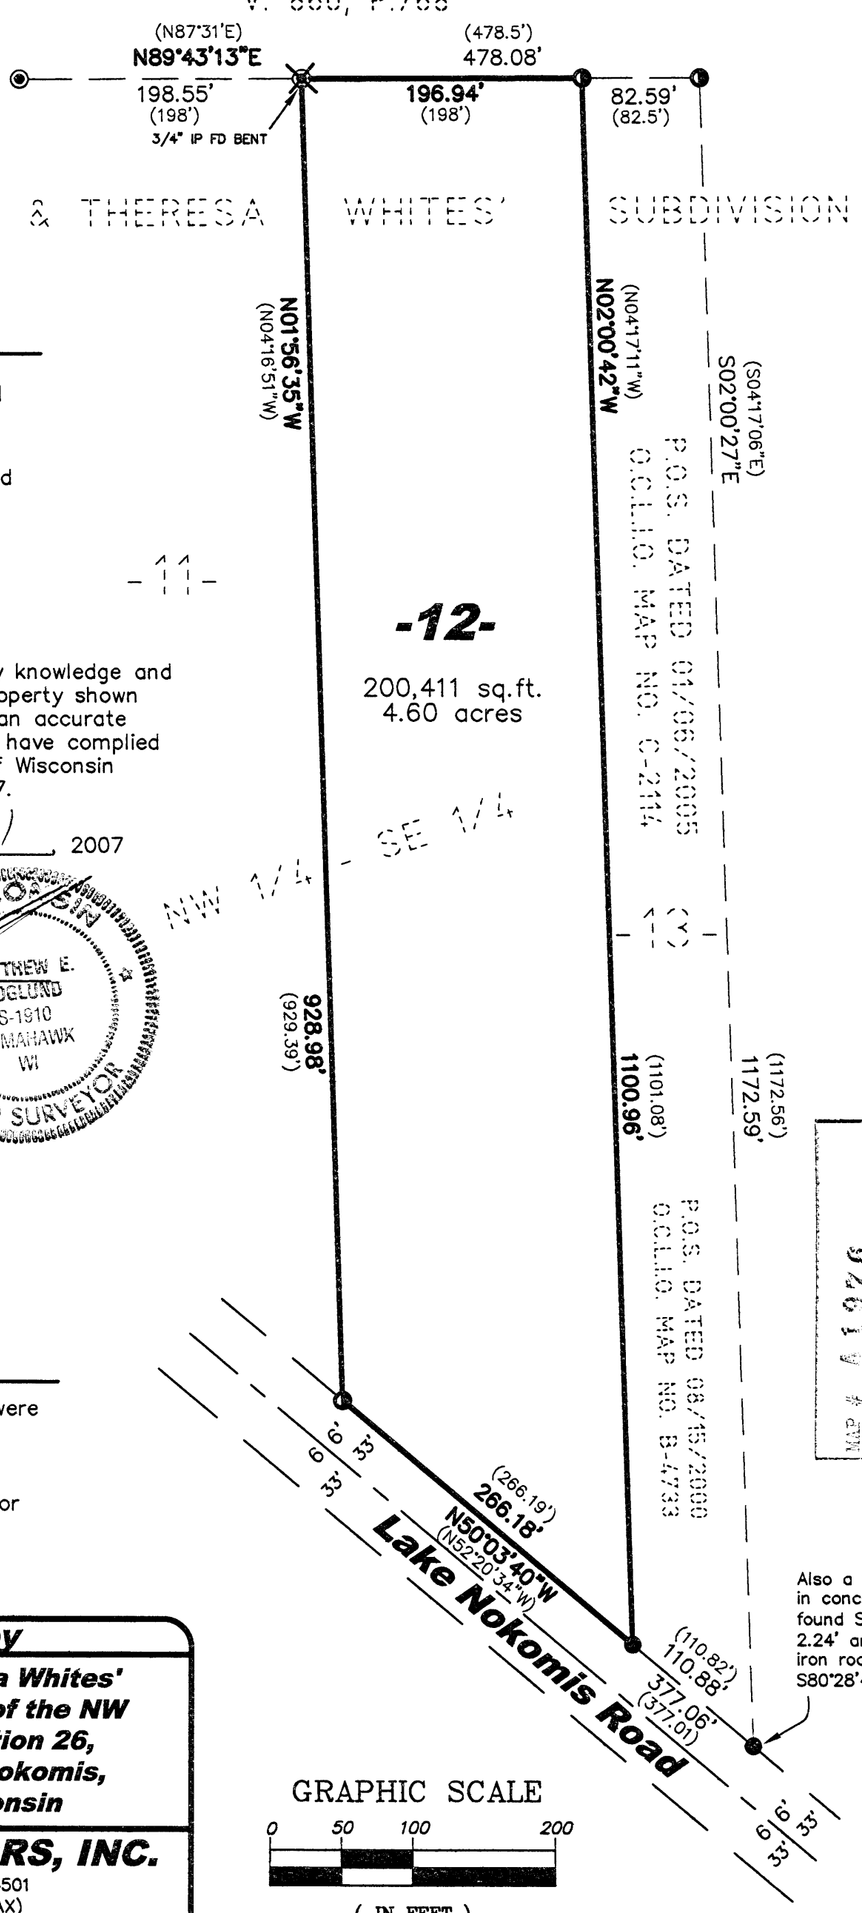

LEGEND

- 3/4" Iron pipe found
- 1" Iron pipe found
- 5/8" Iron rebar found
- 2" Iron pipe found
- (46.56') Record Dimensions

SURVEYOR'S CERTIFICATE

I hereby certify, to the best of my knowledge and belief, that I have surveyed the property shown hereon; that this map represents an accurate survey of said property and that I have complied with the applicable requirements of Wisconsin Administrative Code Chapter A-E 7.

Dated this: 17th day of April, 2007

Nicolet Surveyors, Inc.
By: Matthew E. Hoglund
R.L.S. S-1910

MATTHEW E. HOGLUND S-1910 TOMAHAWK WI LAND SURVEYOR

MAP # A1976
OCT 12 2007
DATE RECD.
BY
DEPUTY REGISTER
ONEIDA CO. SURVEYOR'S OFFICE

NOTES:

1. The North, East, & West lines were flagged at the time of survey.
2. See Oneida County Land Information Map Number C-2114 for additional survey details.

GRAPHIC SCALE
0 50 100 200
(IN FEET)

© 2007 NICOLET SURVEYORS, INC.

Plat of Survey

Lot 12 of Frank & Theresa Whites' Subdivision, being a part of the NW 1/4 of the SE 1/4 of Section 26, T.36N., R.6E., Town of Nokomis, Oneida County, Wisconsin

NICOLET SURVEYORS, INC.
56 S. BROWN STREET, RHINELANDER, WI 54501
715-362-2808 715-362-4114 (FAX)

DRAWN BY JWD | DATE April 17, 2007
CHECKED BY MEH | SCALE As Shown
F.B. FB. 40, PG. 22 | PROJ # 778
CLIENT: Kurt Dorski, Wisconsin Rapids, WI. 54494

A1976 A1976