A1981

All of
LOTS 8 & 9
and part of
LOT 10
of the
MAP of C.C. PEINE'S BAY
Being part of
GOV'T. LOT 3
SECTION 33, T39N, R7E
Town of Woodruff
Oneida County, Wisconsin

MAP # A 1981
DATE FILED OCT 26 2007
BY SDK
DESCRIPTION FILED
ONEIDA CO. SURVEYOR'S OFFICE

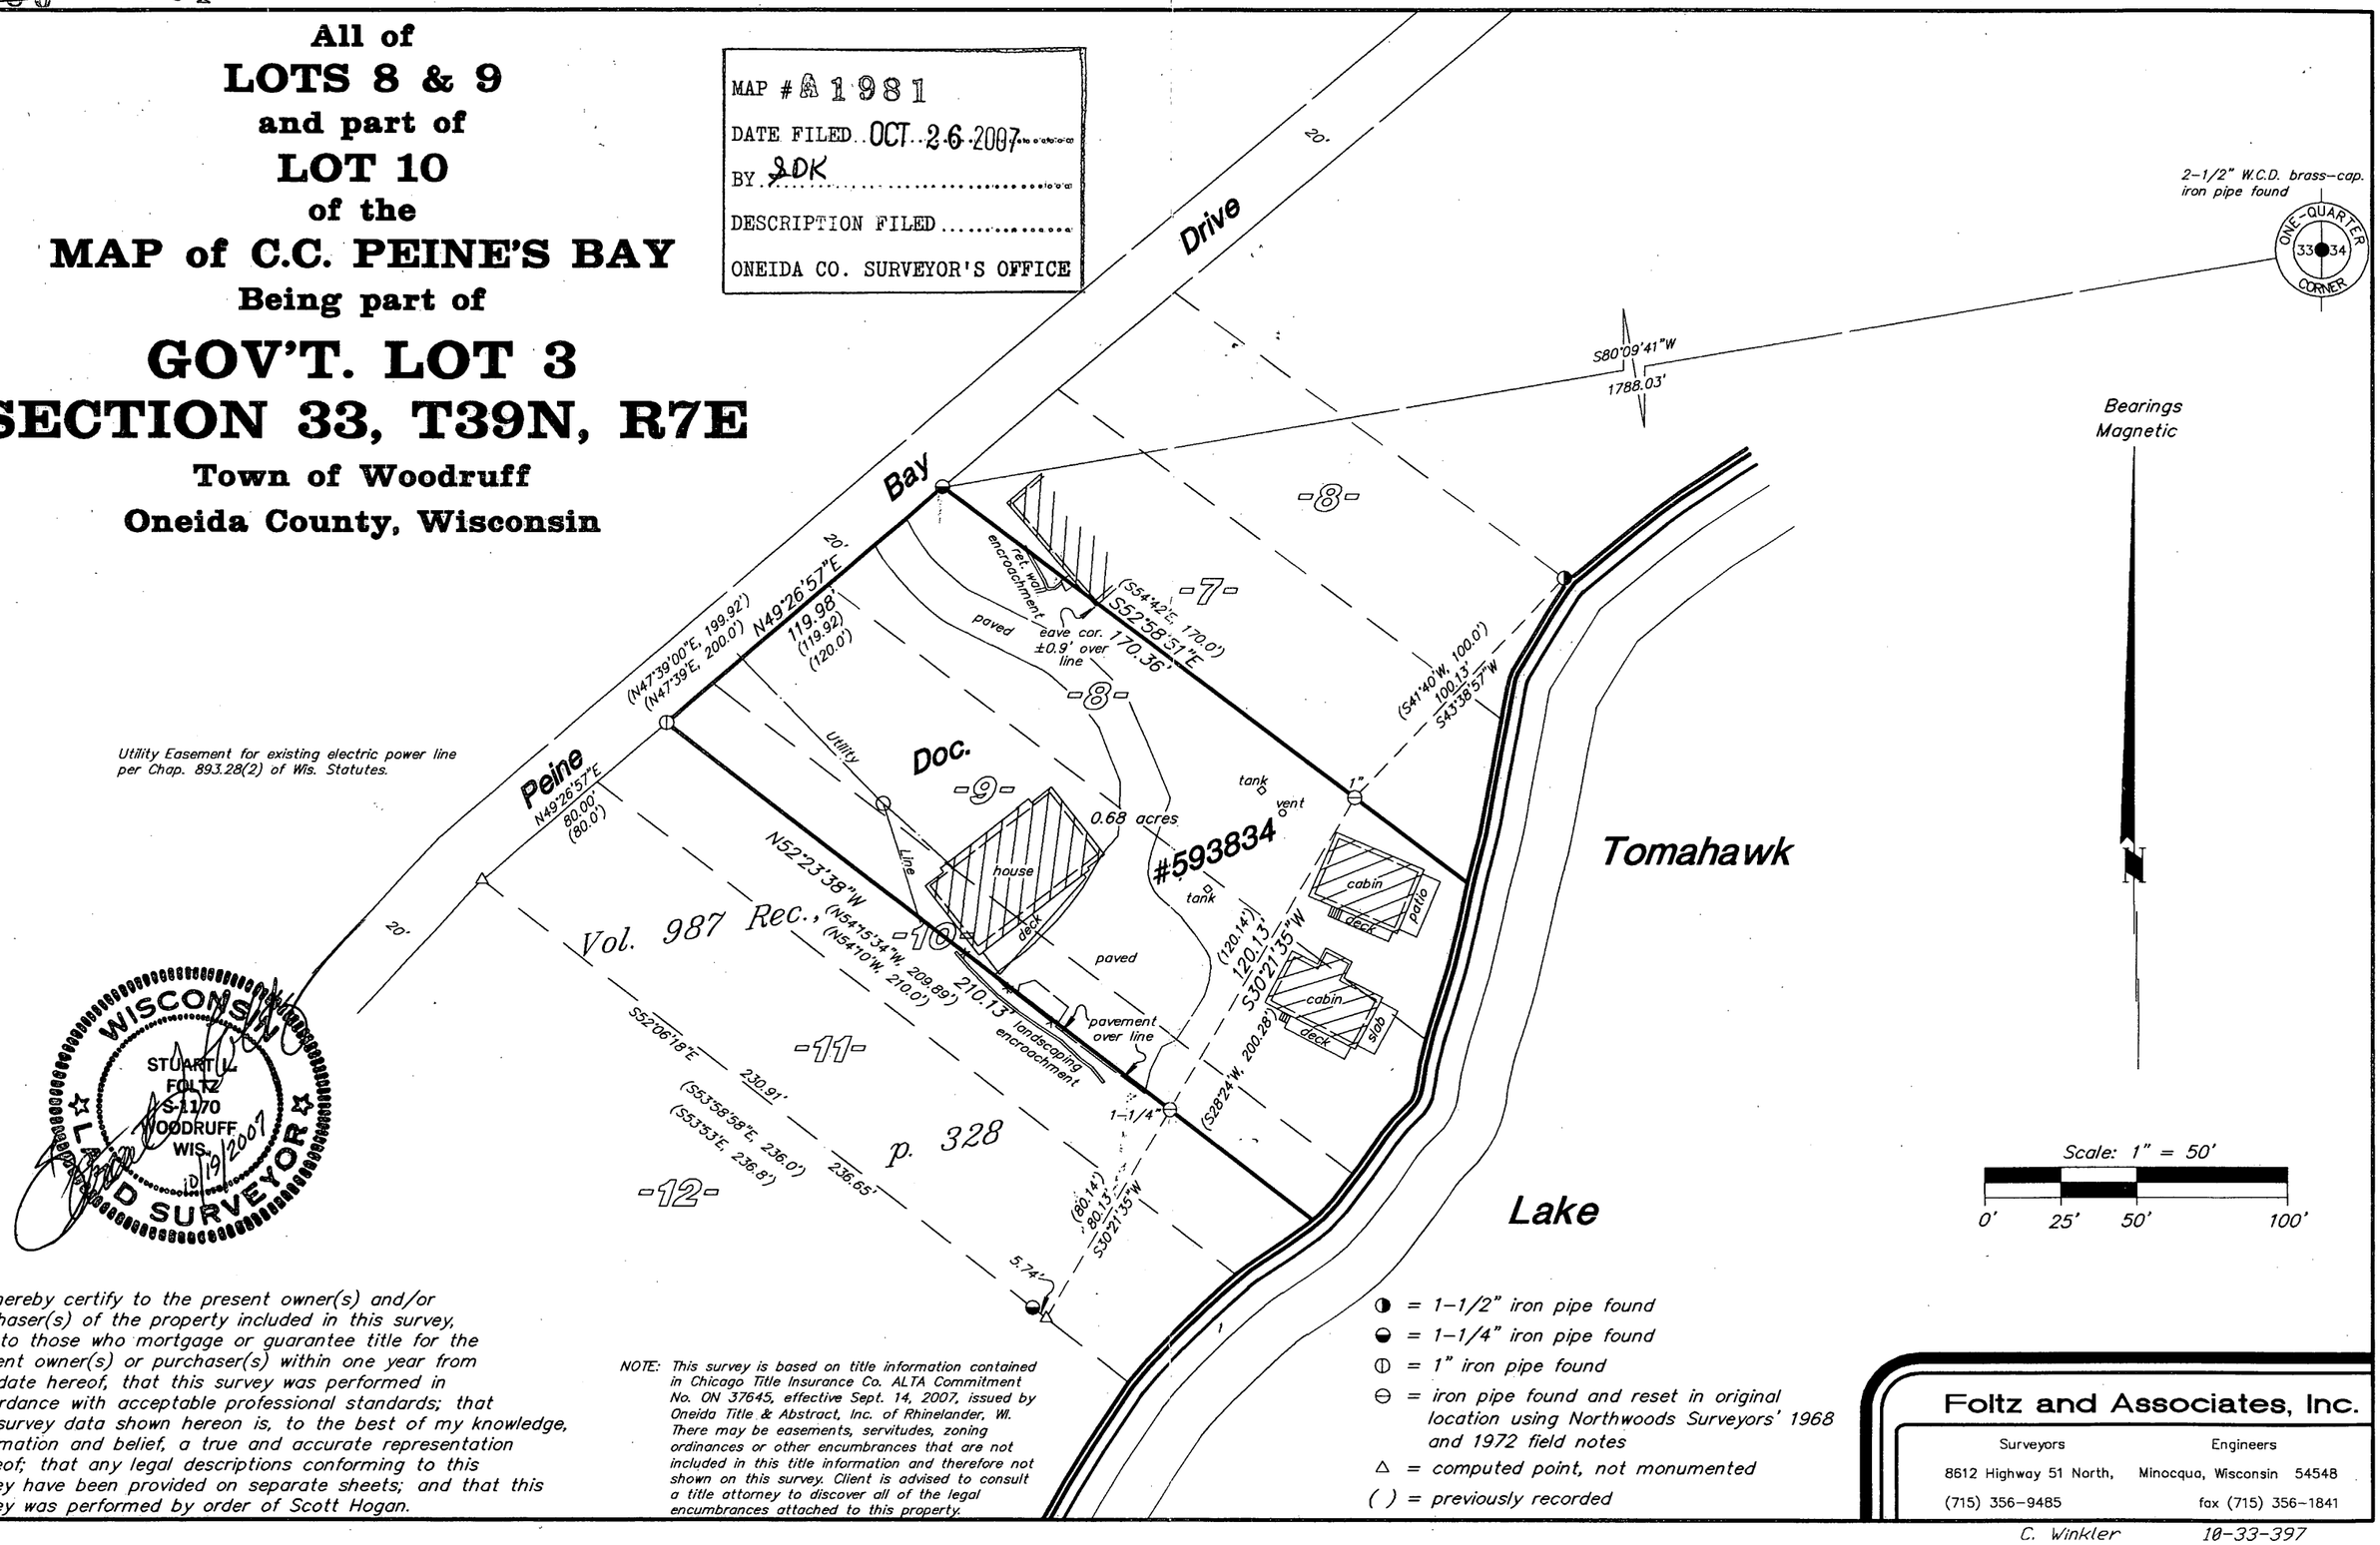

WISCONSIN
STUART L. FOLTZ
S-1170
WOODRUFF
WIS.
10/19/2007
LAND SURVEYOR

I hereby certify to the present owner(s) and/or purchaser(s) of the property included in this survey, and to those who mortgage or guarantee title for the present owner(s) or purchaser(s) within one year from the date hereof, that this survey was performed in accordance with acceptable professional standards; that the survey data shown hereon is, to the best of my knowledge, information and belief, a true and accurate representation thereof; that any legal descriptions conforming to this survey have been provided on separate sheets; and that this survey was performed by order of Scott Hogan.

NOTE: *This survey is based on title information contained in Chicago Title Insurance Co. ALTA Commitment No. ON 37645, effective Sept. 14, 2007, issued by Oneida Title & Abstract, Inc. of Rhinelander, WI. There may be easements, servitudes, zoning ordinances or other encumbrances that are not included in this title information and therefore not shown on this survey. Client is advised to consult a title attorney to discover all of the legal encumbrances attached to this property.*

- ◑ = 1-1/2" iron pipe found
- ◒ = 1-1/4" iron pipe found
- ◫ = 1" iron pipe found
- ⊖ = iron pipe found and reset in original location using Northwoods Surveyors' 1968 and 1972 field notes
- △ = computed point, not monumented
- ( ) = previously recorded

Foltz and Associates, Inc.

Surveyors	Engineers
8612 Highway 51 North,	Minocqua, Wisconsin 54548
(715) 356-9485	fax (715) 356-1841

C. Winkler 10-33-397

A1981