MAP # A2059
DATE FILED MAR 18 2008
BY.....
DESCRIPTION FILED.....
ONEIDA CO. SURVEYOR'S OFFICE

A2059

Plat of Survey

of Lots 12 and 13 and the South 13 feet of Lot 11
All in Block 6 of Original Plat of Minocqua
Oneida County, Wis.
Scale 1 inch = 20 feet

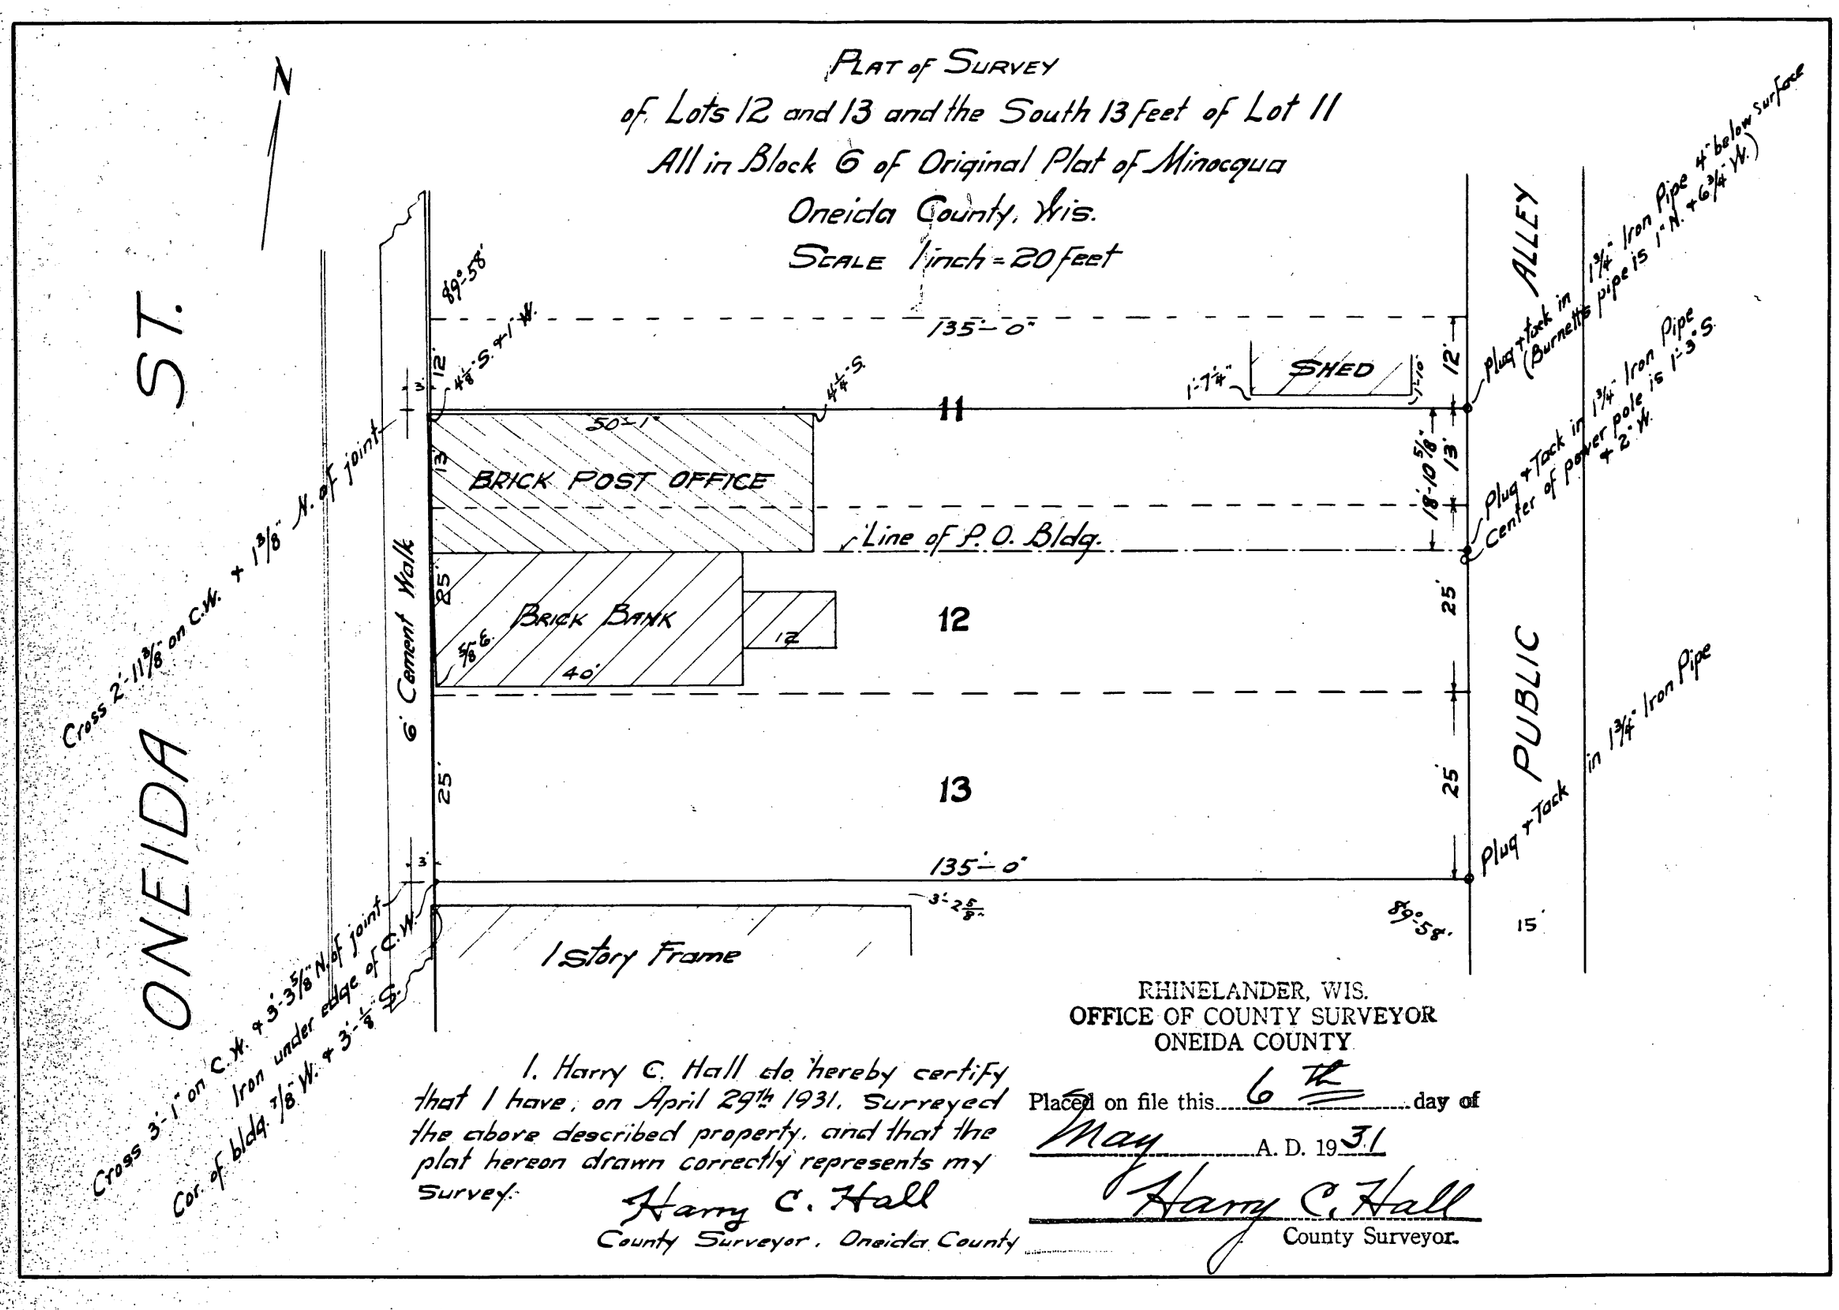

I, Harry C. Hall do hereby certify that I have, on April 29th 1931, Surveyed the above described property, and that the plat hereon drawn correctly represents my Survey.

Harry C. Hall
County Surveyor, Oneida County

RHINELANDER, WIS.
OFFICE OF COUNTY SURVEYOR
ONEIDA COUNTY

Placed on file this 6th day of May A. D. 1931

Harry C. Hall
County Surveyor.

A2059

A2059