#R30588

PLAT of SURVEY
of
Lots 7 and 8 in Block 6 in Original Plat of Minocqua
Oneida County, Wisconsin
Scale 1" = 200 feet

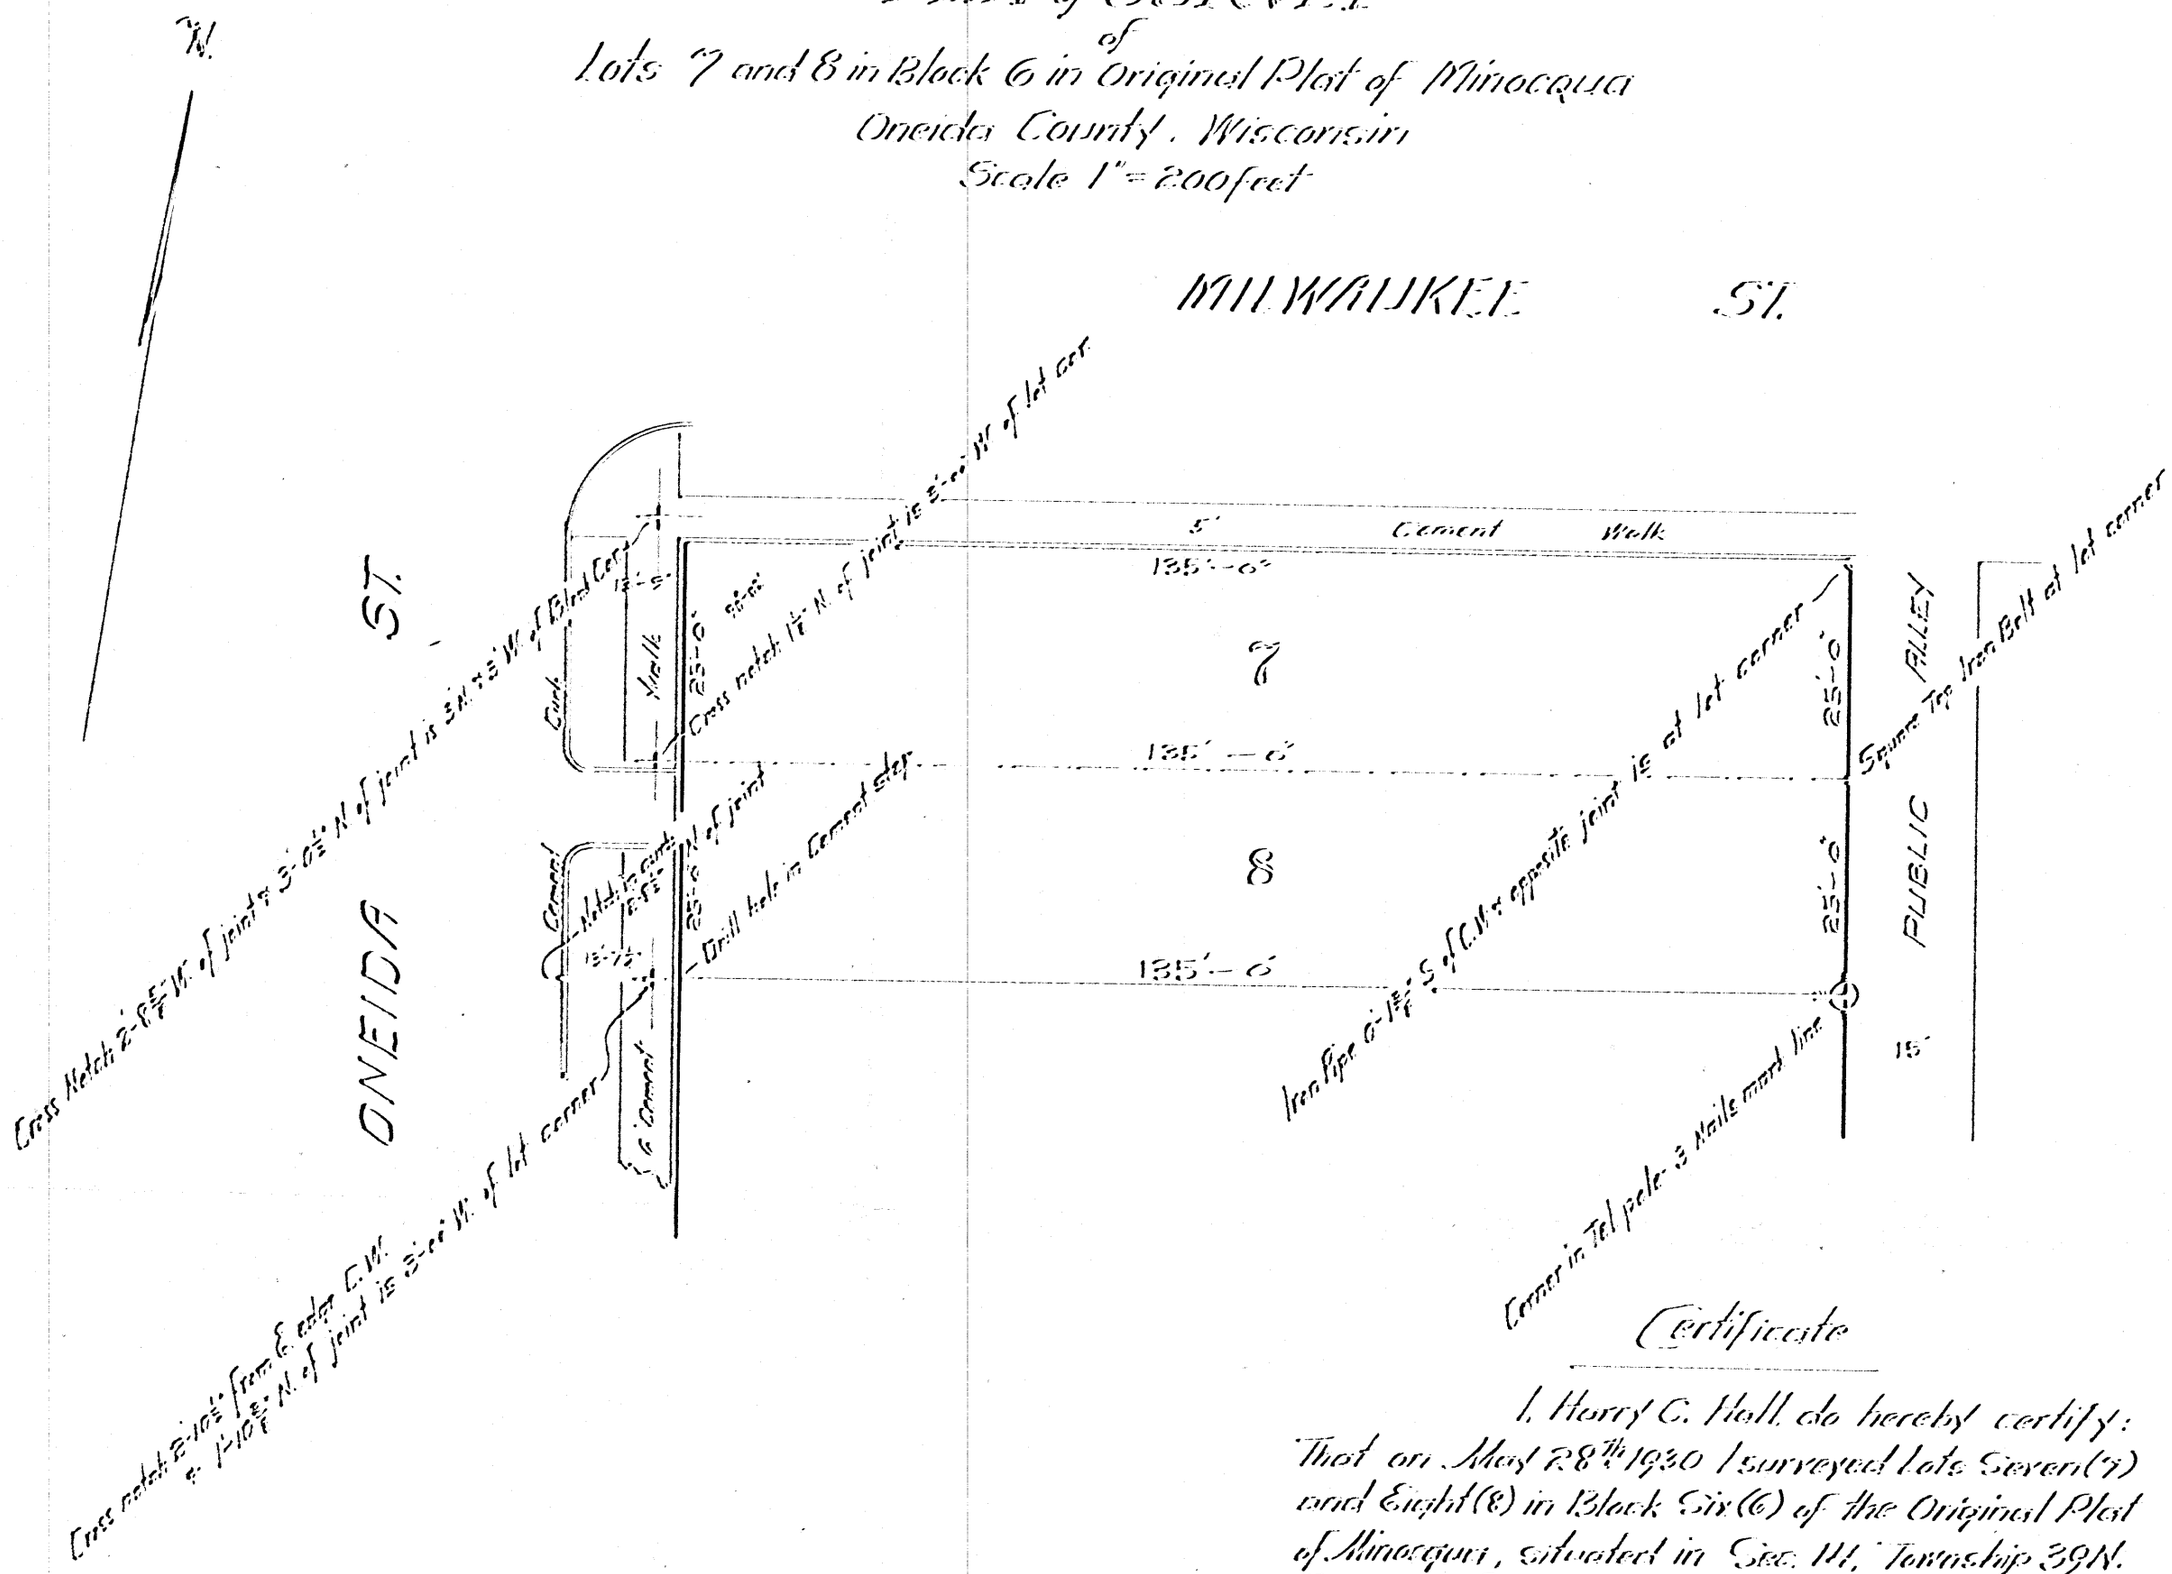

Certificate

I, Harry C. Hall, do hereby certify: That on May 28th 1930 I surveyed Lots Seven (7) and Eight (8) in Block Six (6) of the Original Plat of Minocqua, situated in Sec. 14, Township 39N. Range 6 E. Oneida County, Wis. for Neuville and Holzman, and that the plat hereon drawn correctly represents said survey.

Rhinelander, Wis.
June 7th 1930

Harry C. Hall
County Surveyor
Oneida County, Wis.

RHINELANDER, WIS.
OFFICE OF COUNTY SURVEYOR
ONEIDA COUNTY
Placed on file this 12th day of June A.D. 1930
Harry C. Hall
County Surveyor