A2182

A2182

MAP # A2182
DATE FILED OCT. 31 2008
BY JAB
DESCRIPTION FILED Y/S
ONEIDA CO. SURVEYOR'S OFFICE

PART OF "SHERWOOD FOREST"
A CONDOMINIUM IN PART OF GOVERNMENT LOT 3 AND PART OF THE NW 1/4 OF THE NE 1/4 AND PART OF THE SW 1/4 OF THE NE 1/4
SECTION 33, T 39 N, R 7 E
WOODRUFF TOWNSHIP
ONEIDA COUNTY, WISCONSIN

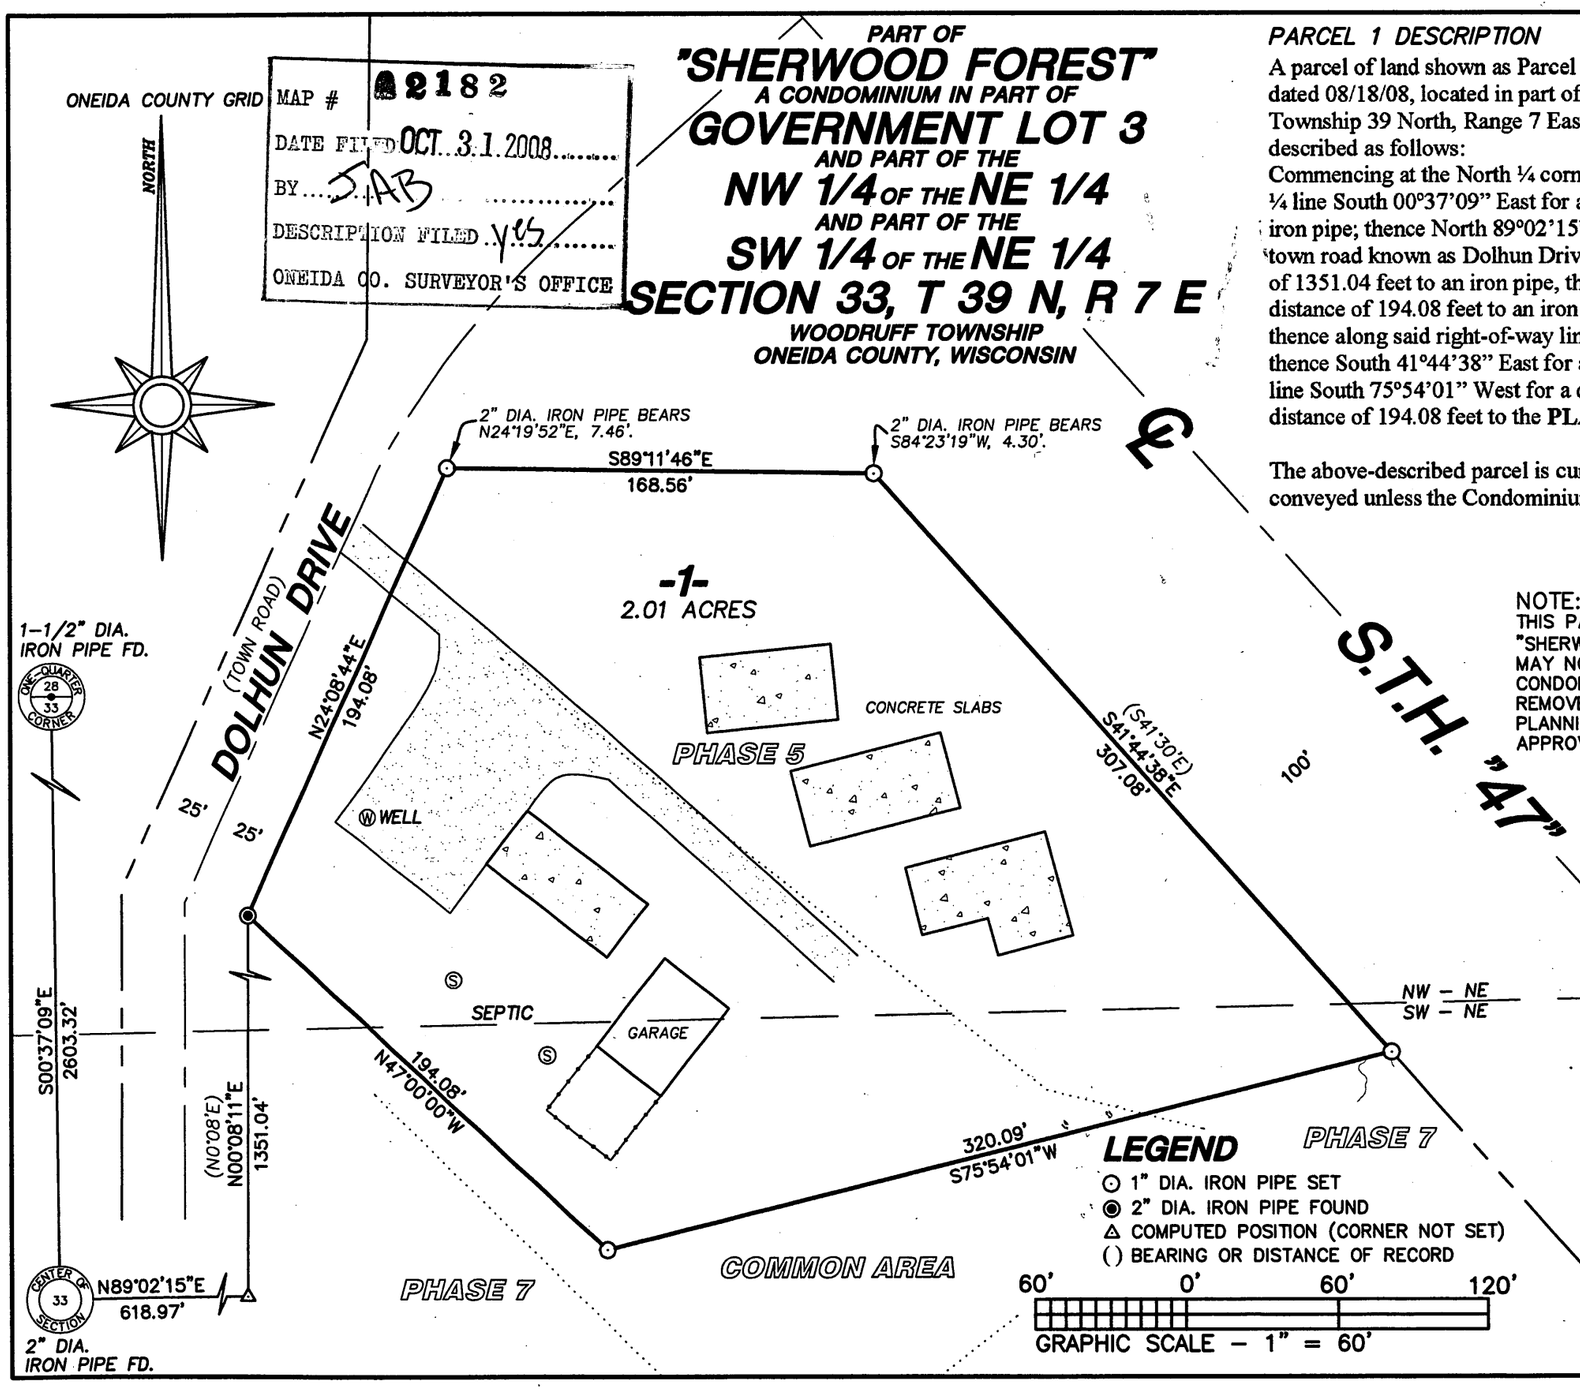

PARCEL 1 DESCRIPTION

A parcel of land shown as Parcel 1 on Favorite, Anderson & Maines Surveying, S.C. Map No. 2007051B, dated 08/18/08, located in part of the NW ¼ of the NE ¼ and part of the SW ¼ of the NE ¼, Section 33, Township 39 North, Range 7 East, Woodruff Township, Oneida County, Wisconsin, more particularly described as follows:

Commencing at the North ¼ corner of said Section 33 marked by an iron pipe; thence along the north-south ¼ line South 00°37'09" East for a distance of 2603.32 feet to the center of said Section 33, marked by an iron pipe; thence North 89°02'15" East for a distance of 618.97 feet to the easterly right-of-way line of the town road known as Dolhun Drive; thence along said right-of-way line North 00°08'11" East for a distance of 1351.04 feet to an iron pipe, the **PLACE OF BEGINNING.** Thence North 24°08'44" East for a distance of 194.08 feet to an iron pipe on the southwesterly right-of-way line of State Trunk Highway "47"; thence along said right-of-way line South 89°11'46" East for a distance of 168.56 feet to an iron pipe; thence South 41°44'38" East for a distance of 307.08 feet to an iron pipe; thence leaving said right-of-way line South 75°54'01" West for a distance of 320.09 feet to an iron pipe; thence North 47°00'00" West for a distance of 194.08 feet to the **PLACE OF BEGINNING.**

The above-described parcel is currently part of the "Sherwood Forest" condominium and may not be conveyed unless the Condominium Plat is amended or removed.

NOTE:
THIS PARCEL LIES WITHIN THE "SHERWOOD FOREST" CONDOMINIUM AND MAY NOT BE CONVEYED UNLESS THE CONDOMINIUM PLAT IS AMENDED OR REMOVED. THE ONEIDA COUNTY PLANNING AND ZONING COMMITTEE MUST APPROVE ANY AMENDMENTS.

WISCONSIN
JEFFREY D. ANDERSON
S-2697
EAGLE RIVER, WI
LAND SURVEYOR

I hereby certify that I have surveyed the property shown hereon; that this map represents an accurate survey of said property to the best of my knowledge and belief; and that I have complied with the applicable requirements of the Wisconsin Administrative Code Section A-E 7. Note: Any legal descriptions pertaining to this survey have been provided on separate sheets.

8/18/08
Jeffrey D. Anderson — Date
Registered Land Surveyor #S-2697

Favorite Anderson & Maines
SURVEYING, S.C.
5230 HWY 70 WEST - EAGLE RIVER, WI 54521
PHONE: (715) 479-2570 - FAX: (715) 479-7274

SURVEY FOR:
FLYING COW ENTERPRISES, INC.

MAP NO. 2007051B
DATE: 08/18/08
DWN BY: JDA

A2182

A2182