A 2218

SURVEY OF PART OF THE SOUTH HALF OF SECTION 24, T 38 N, R 9 E

TOWN OF SUGAR CAMP
ONEIDA COUNTY, WISCONSIN

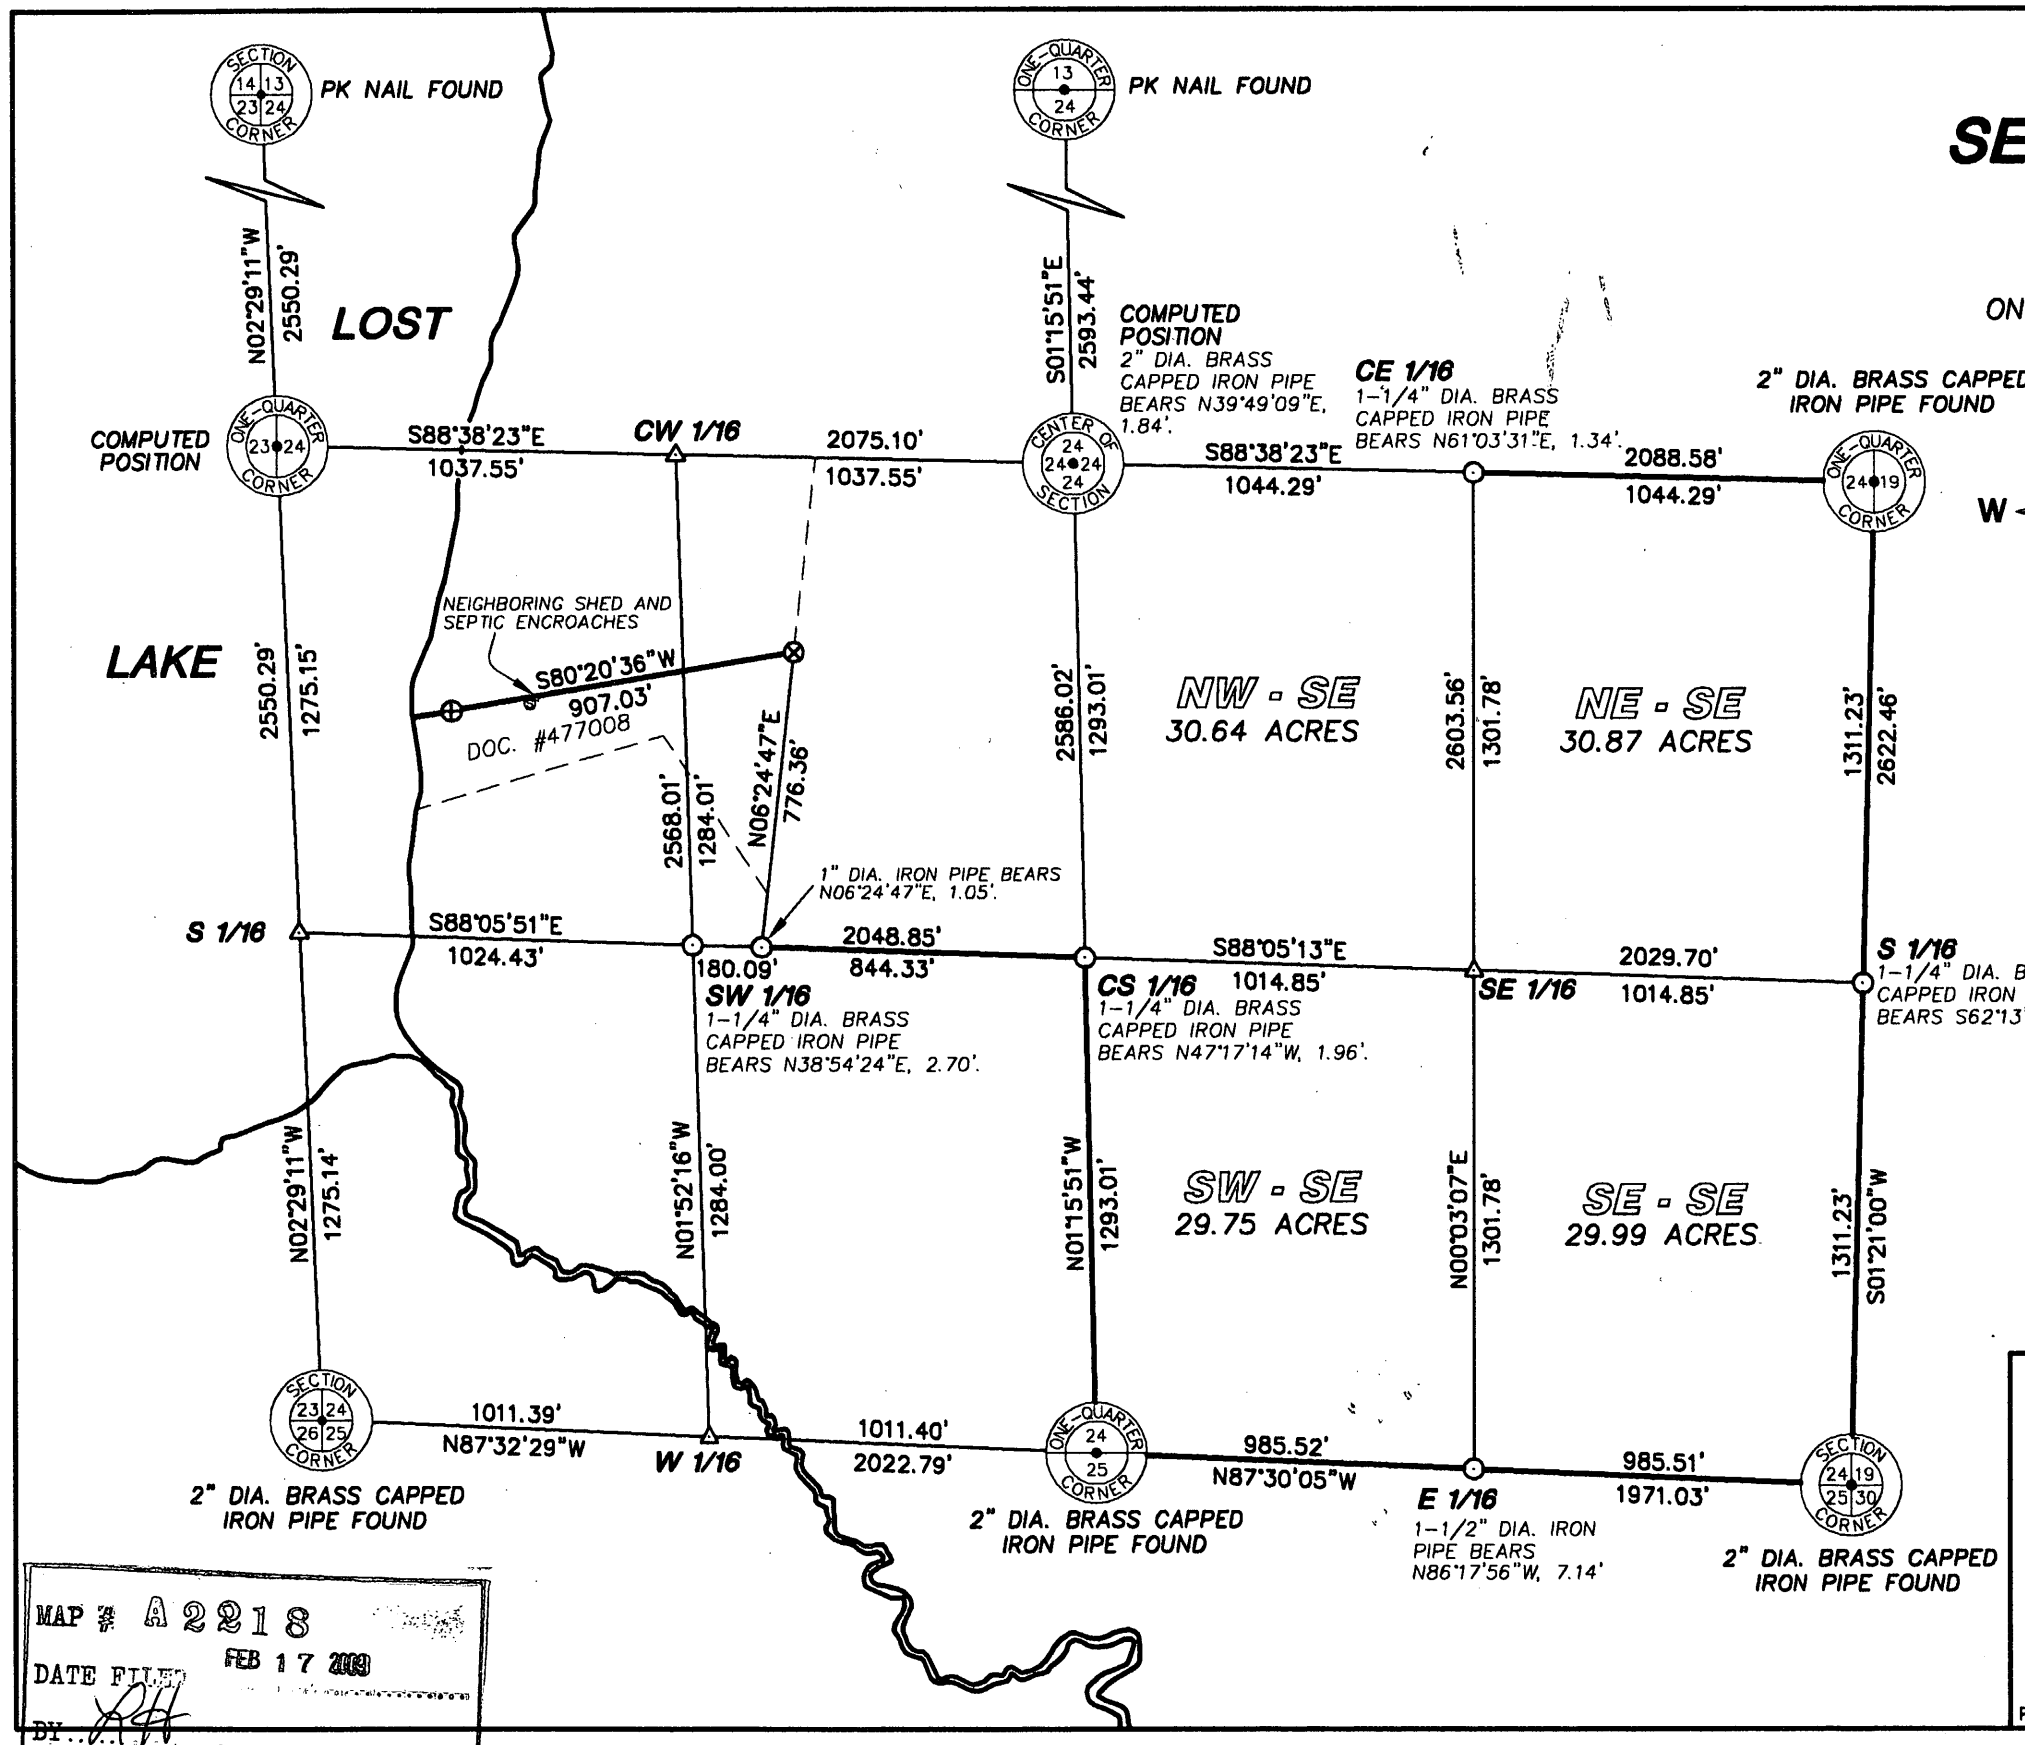

ONEIDA COUNTY GRID

N
W E
S

LEGEND

- ⊙ 1" DIA. IRON PIPE SET
- ⊗ 1" DIA. IRON PIPE FOUND
- ⊕ 1-1/2" DIA. IRON PIPE FOUND
- △ COMPUTED POSITION (CORNER NOT SET)

Scale 1" = 500'

0' 250' 500' 1000'

WISCONSIN
JEFFREY D. ANDERSON
S-2697
EAGLE RIVER, WI
LAND SURVEYOR

I hereby certify that I have surveyed the property shown hereon; that this map represents an accurate survey of said property to the best of my knowledge and belief; and that I have complied with the applicable requirements of the Wisconsin Administrative Code Section A-E 7.

11/13/08
Jeffrey D. Anderson — Date
Registered Land Surveyor #S-2697

Favorite Anderson & Maines
SURVEYING, S.C.
5230 HWY 70 WEST - EAGLE RIVER, WI 54521
PHONE: (715) 479-2570 - FAX: (715) 479-7274

SURVEY FOR:
JERRY HEIN
2034 RAVOLI DRIVE
OXNARD, CA 93035

MAP NO. 2008081
DATE: 11/13/08
DWN BY: JDA

MAP # A 2218
DATE FILED FEB 17 2009
BY
DESCRIPTION FILED
ONEIDA CO. SURVEYOR'S OFFICE

A 2218