A2315

WEST LINE SURVEY OF LOT 19, WEST HILL ESTATES II, LOCATED IN SECTION 1, T36N, R08E, CITY OF RHINELANDER, ONEIDA COUNTY, WISCONSIN

N
W E
S

SCALE: 1" = 30'
0 15' 30' 60'

BEARINGS REFERENCED TO THE WEST LINE, LOT 19, WESTHILL ESTATES II, ASSUMED TO BEAR N02°45'20"W.

MAP # A2315
DATE FILED 9-8-09
BY PJC
DESCRIPTION FILED
ONEIDA CO. SURVEYOR'S OFFICE

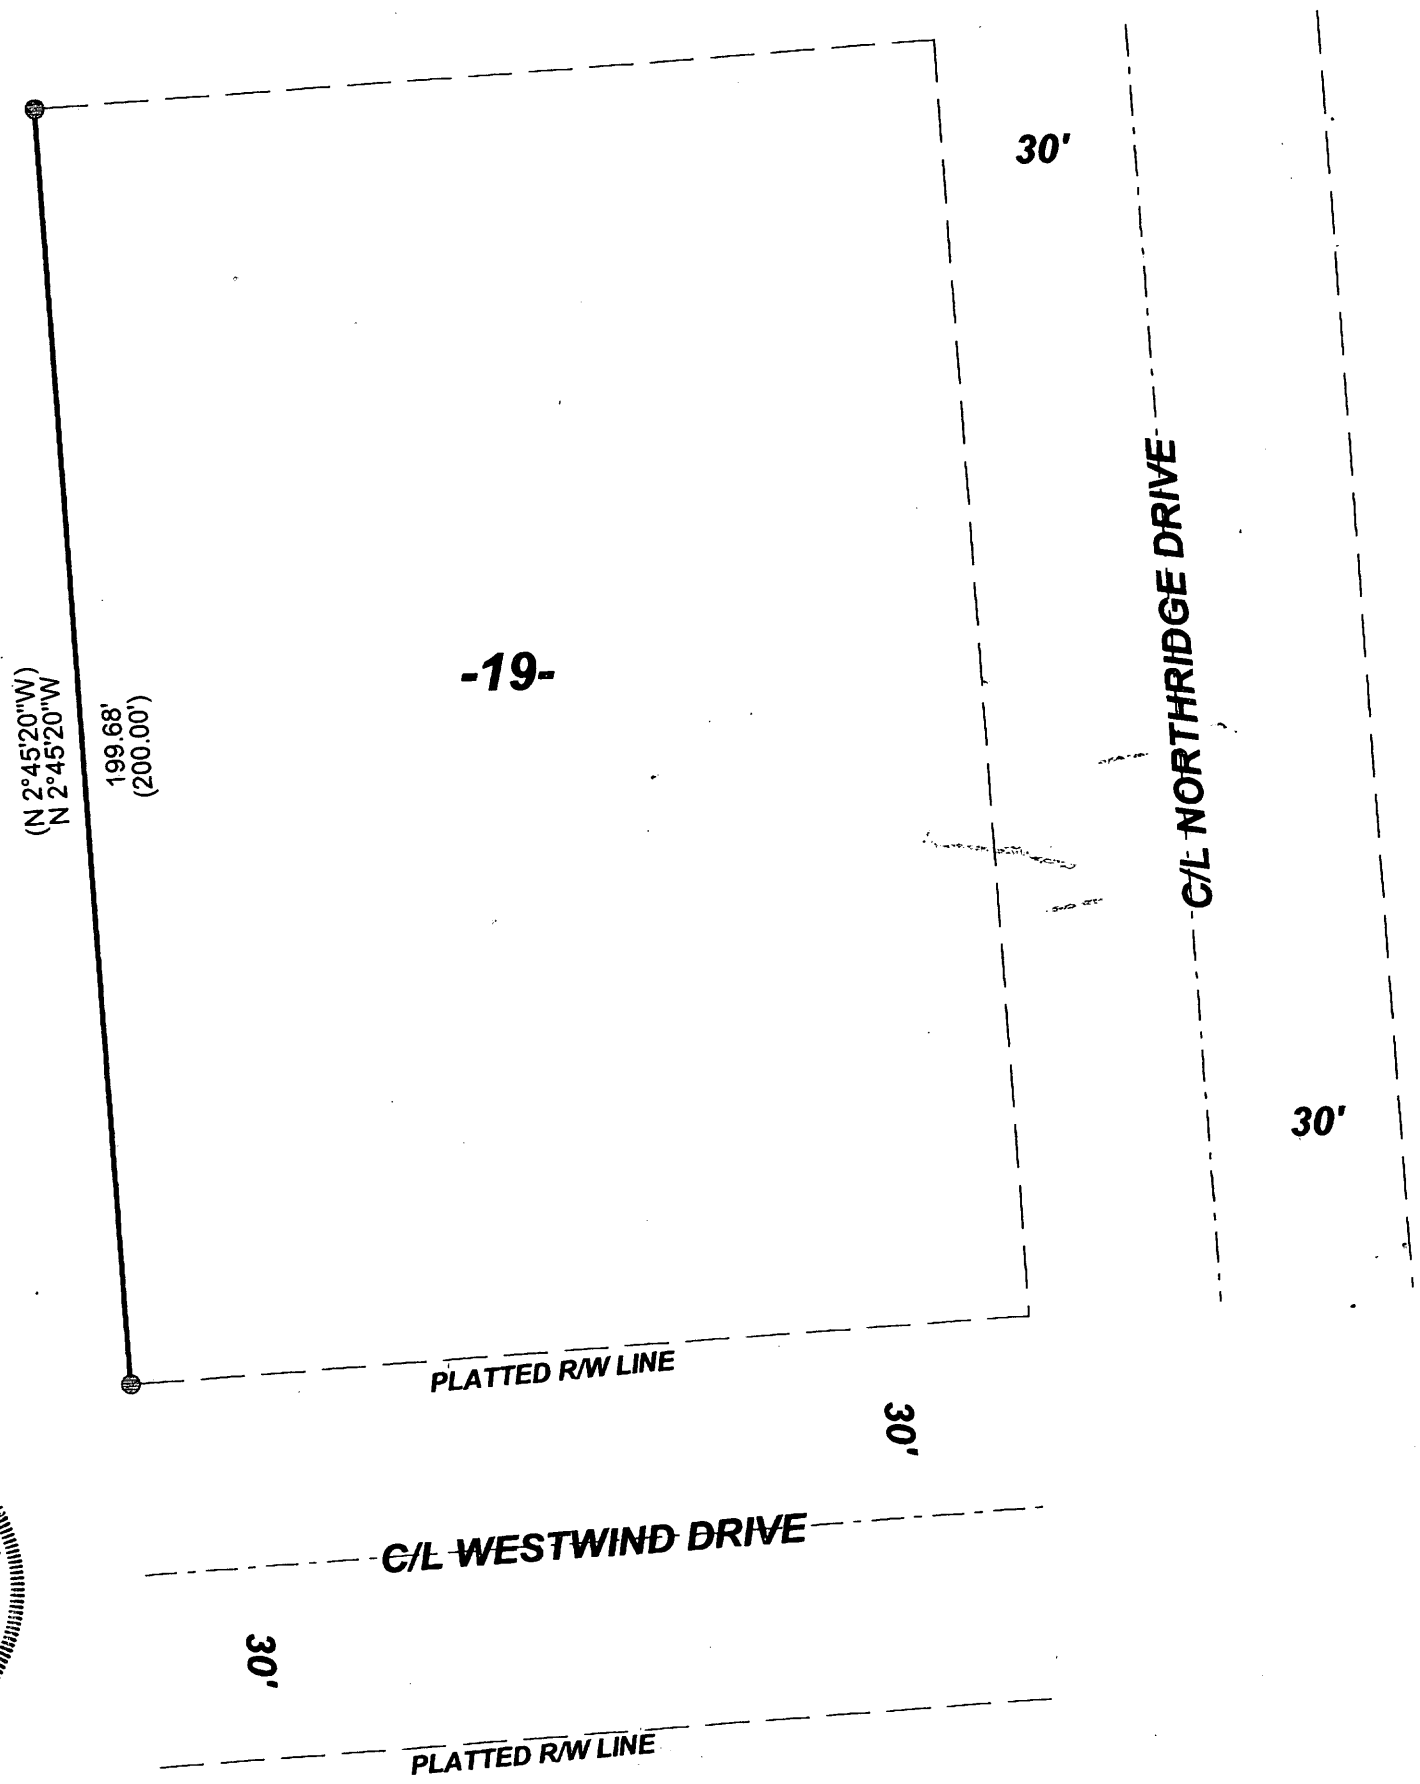

LEGEND

● EXISTING 1" IRON PIPE

( ) RECORDED AS

WISCONSIN
KEVIN P. BIXBY
S-2343
GLEASON, WI
LAND SURVEYOR

DWG. NO.	BIXBY LAND SURVEYING, INC.
0473	P.O. BOX 1532, RHINELANDER, WI. 54501 PHONE NUMBER: 715-362-LAND

SURVEY FOR

GRACE MAGNUS

RHINELANDER, WI.

SCALE: 1" =30' DATE: 08/11/09 DWN. BY: K.B.

I, KEVIN P. BIXBY, HEREBY CERTIFY THAT I HAVE SURVEYED THE ABOVE LINE UNDER THE DIRECTION OF GRACE MAGNUS AND THAT THE ABOVE MAP IS A TRUE AND CORRECT REPRESENTATION OF THE LINE SURVEYED TO THE BEST OF MY KNOWLEDGE AND BELIEF THAT I HAVE COMPLIED WITH THE PROVISIONS OF AE 7 OF THE WISCONSIN ADMINISTRATIVE CODE.

Kevin P. Bixby 08/11/09

KEVIN P. BIXBY R.L.S. 2343 DATE

A2315

A2315