A2338

A2338

-PLAT OF SURVEY-

A RESURVEY OF LOT 4 OF CERTIFIED SURVEY MAP VOLUME 1, PAGE 122, LANDS BEING PART OF THE SW1/4 OF THE NW1/4, SECTION 23, T.37N., R.8E., TOWN OF NEWBOLD ONEIDA COUNTY, WISCONSIN

BEARINGS ARE REFERENCED TO THE EAST LINE OF LOT 3 OF THE PLAT OF WILWOOD SHORES ASSUMED TO BEAR S01°32'23"E

GRAPHIC SCALE
0 50 100 200

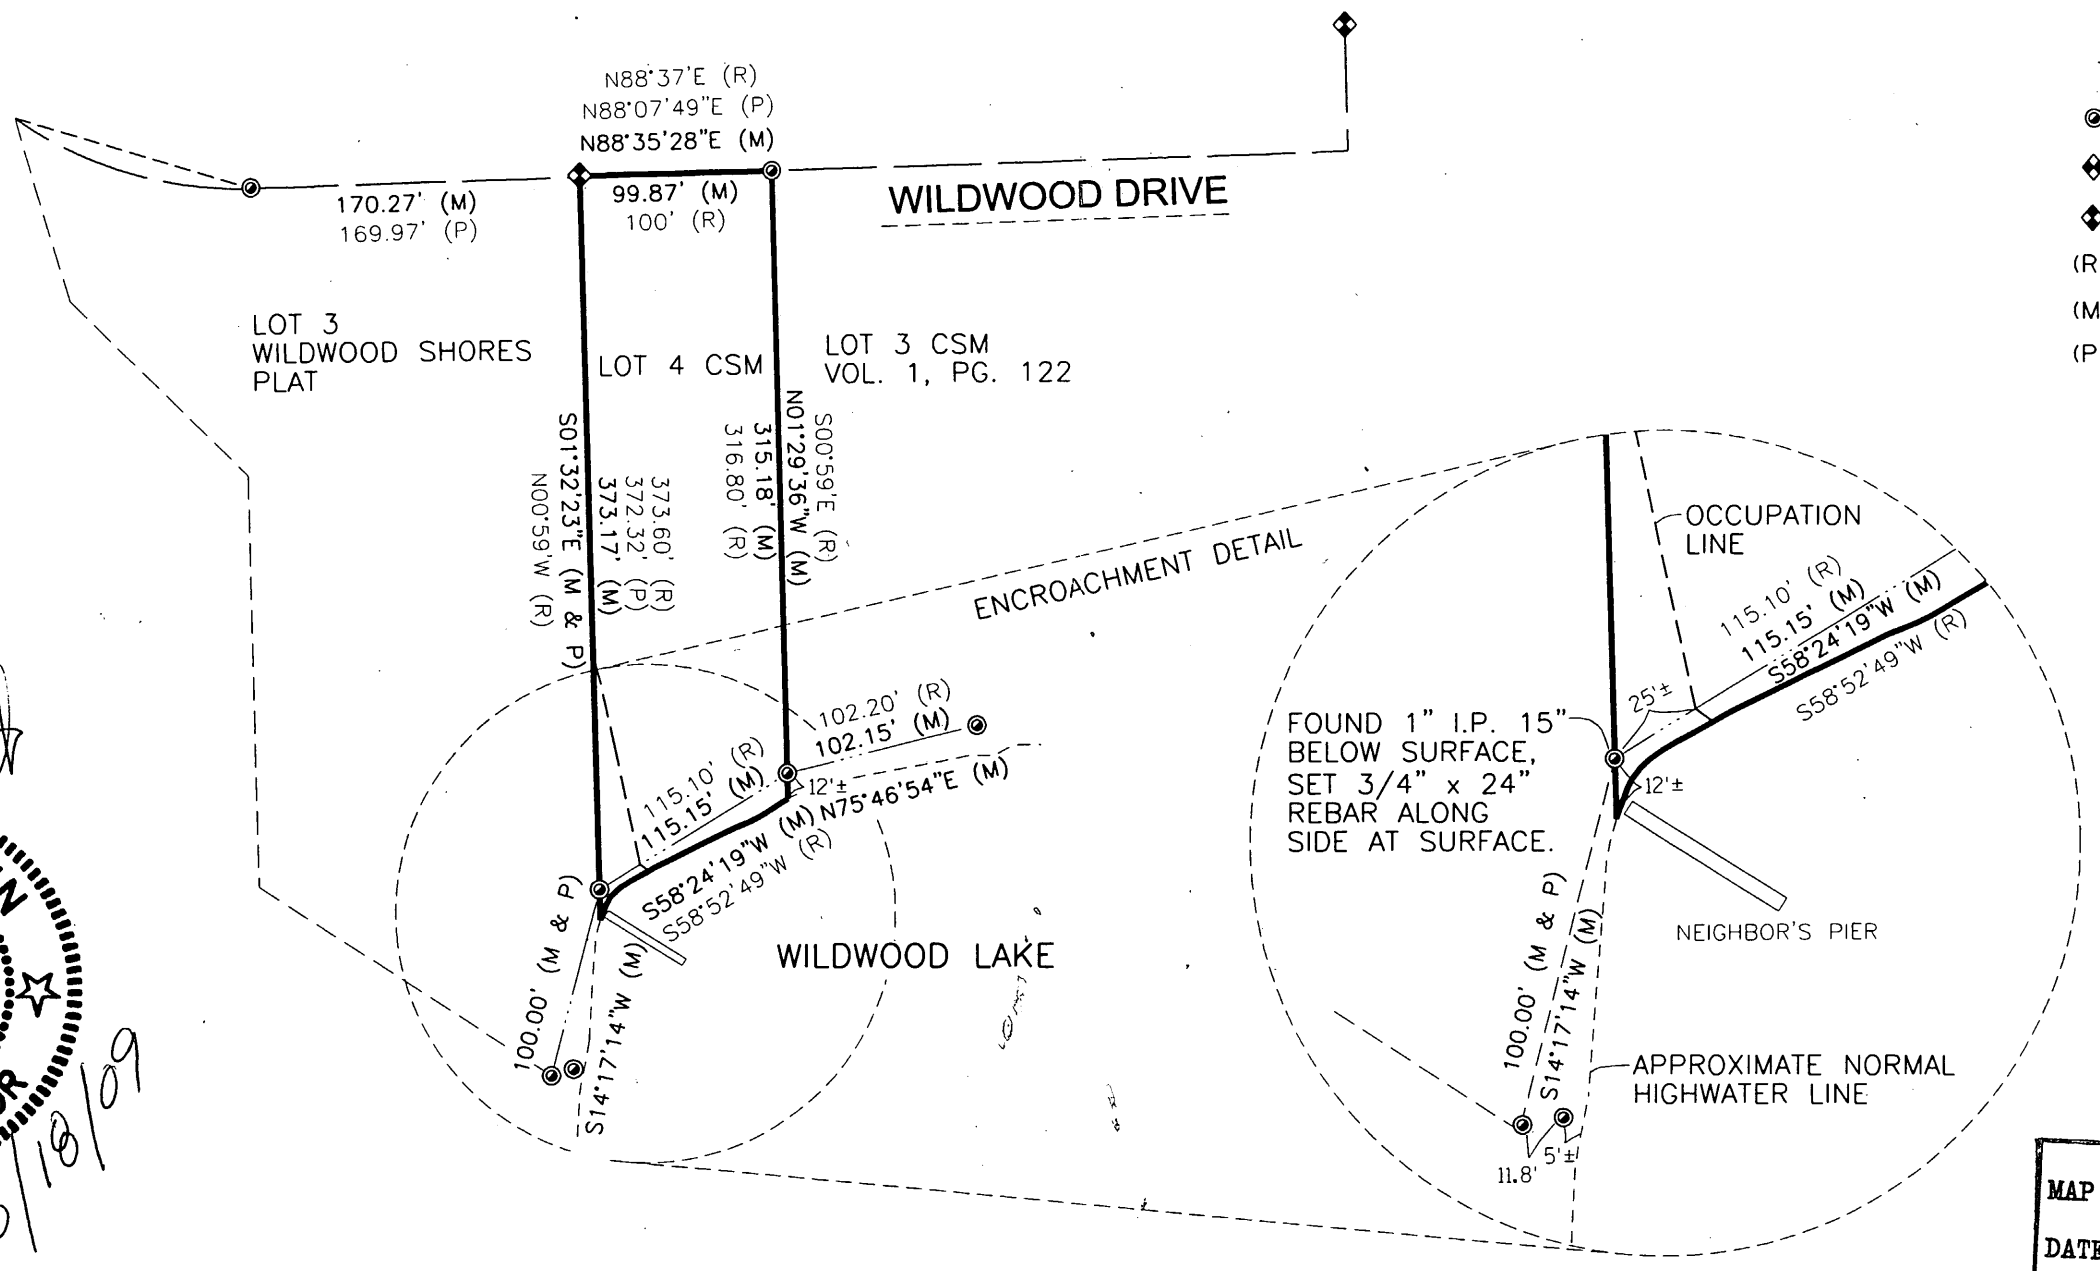

LEGEND

- 1" IRON PIPE, FOUND
- 1¼" IRON PIPE, FOUND
- 1½" IRON PIPE, FOUND
- (R) RECORDED
- (M) MEASURED
- (P) PLATTED

WISCONSIN
EUGENE C. UTTECH
S-1451
RHINELANDER WI
LAND SURVEYOR

8/18/09

I, EUGENE C. UTTECH, REGISTERED LAND SURVEYOR OF THE STATE OF WISCONSIN DO HEREBY CERTIFY THIS IS TRUE AND CORRECT TO THE BEST OF MY KNOWLEDGE AND BELIEF.

MAP # A2338
DATE FILED 10-30-09
BY P.A.S.
DESCRIPTION FILED
ONEIDA CO. SURVEYOR'S OFFICE

TRANSPORTATION • MUNICIPAL
DEVELOPMENT • ENVIRONMENTAL
1231 N. Stevens St. Rhinelander, WI 54501
715-362-2341 | 800-444-7854 Fax: 715-362-4116
© MSA PROFESSIONAL SERVICES

MSA PROFESSIONAL SERVICES

BY | REVISION | DATE | NO

PROJECT NO.: 11582000 | DATE: 08/10/09 | SCALE: AS SHOWN
F.B.: 135, PG.19 | DRAWN BY: SJZ | CHECKED BY: ECU
FILE: BASE.DGN | PLOT DATE: 8/18/2009 | PLOT TIME: 4:27:08 PM

BOUNDARY SURVEY
OWNER:
LINDA MCREYNOLDS

FILE NO.
11582000

SHEET
1 of 1

A2338