LOCATED IN PART OF GOV'T LOT 1, SECTION 9, T36N, R9E, TOWN OF PELICAN, ONEIDA COUNTY, WISCONSIN

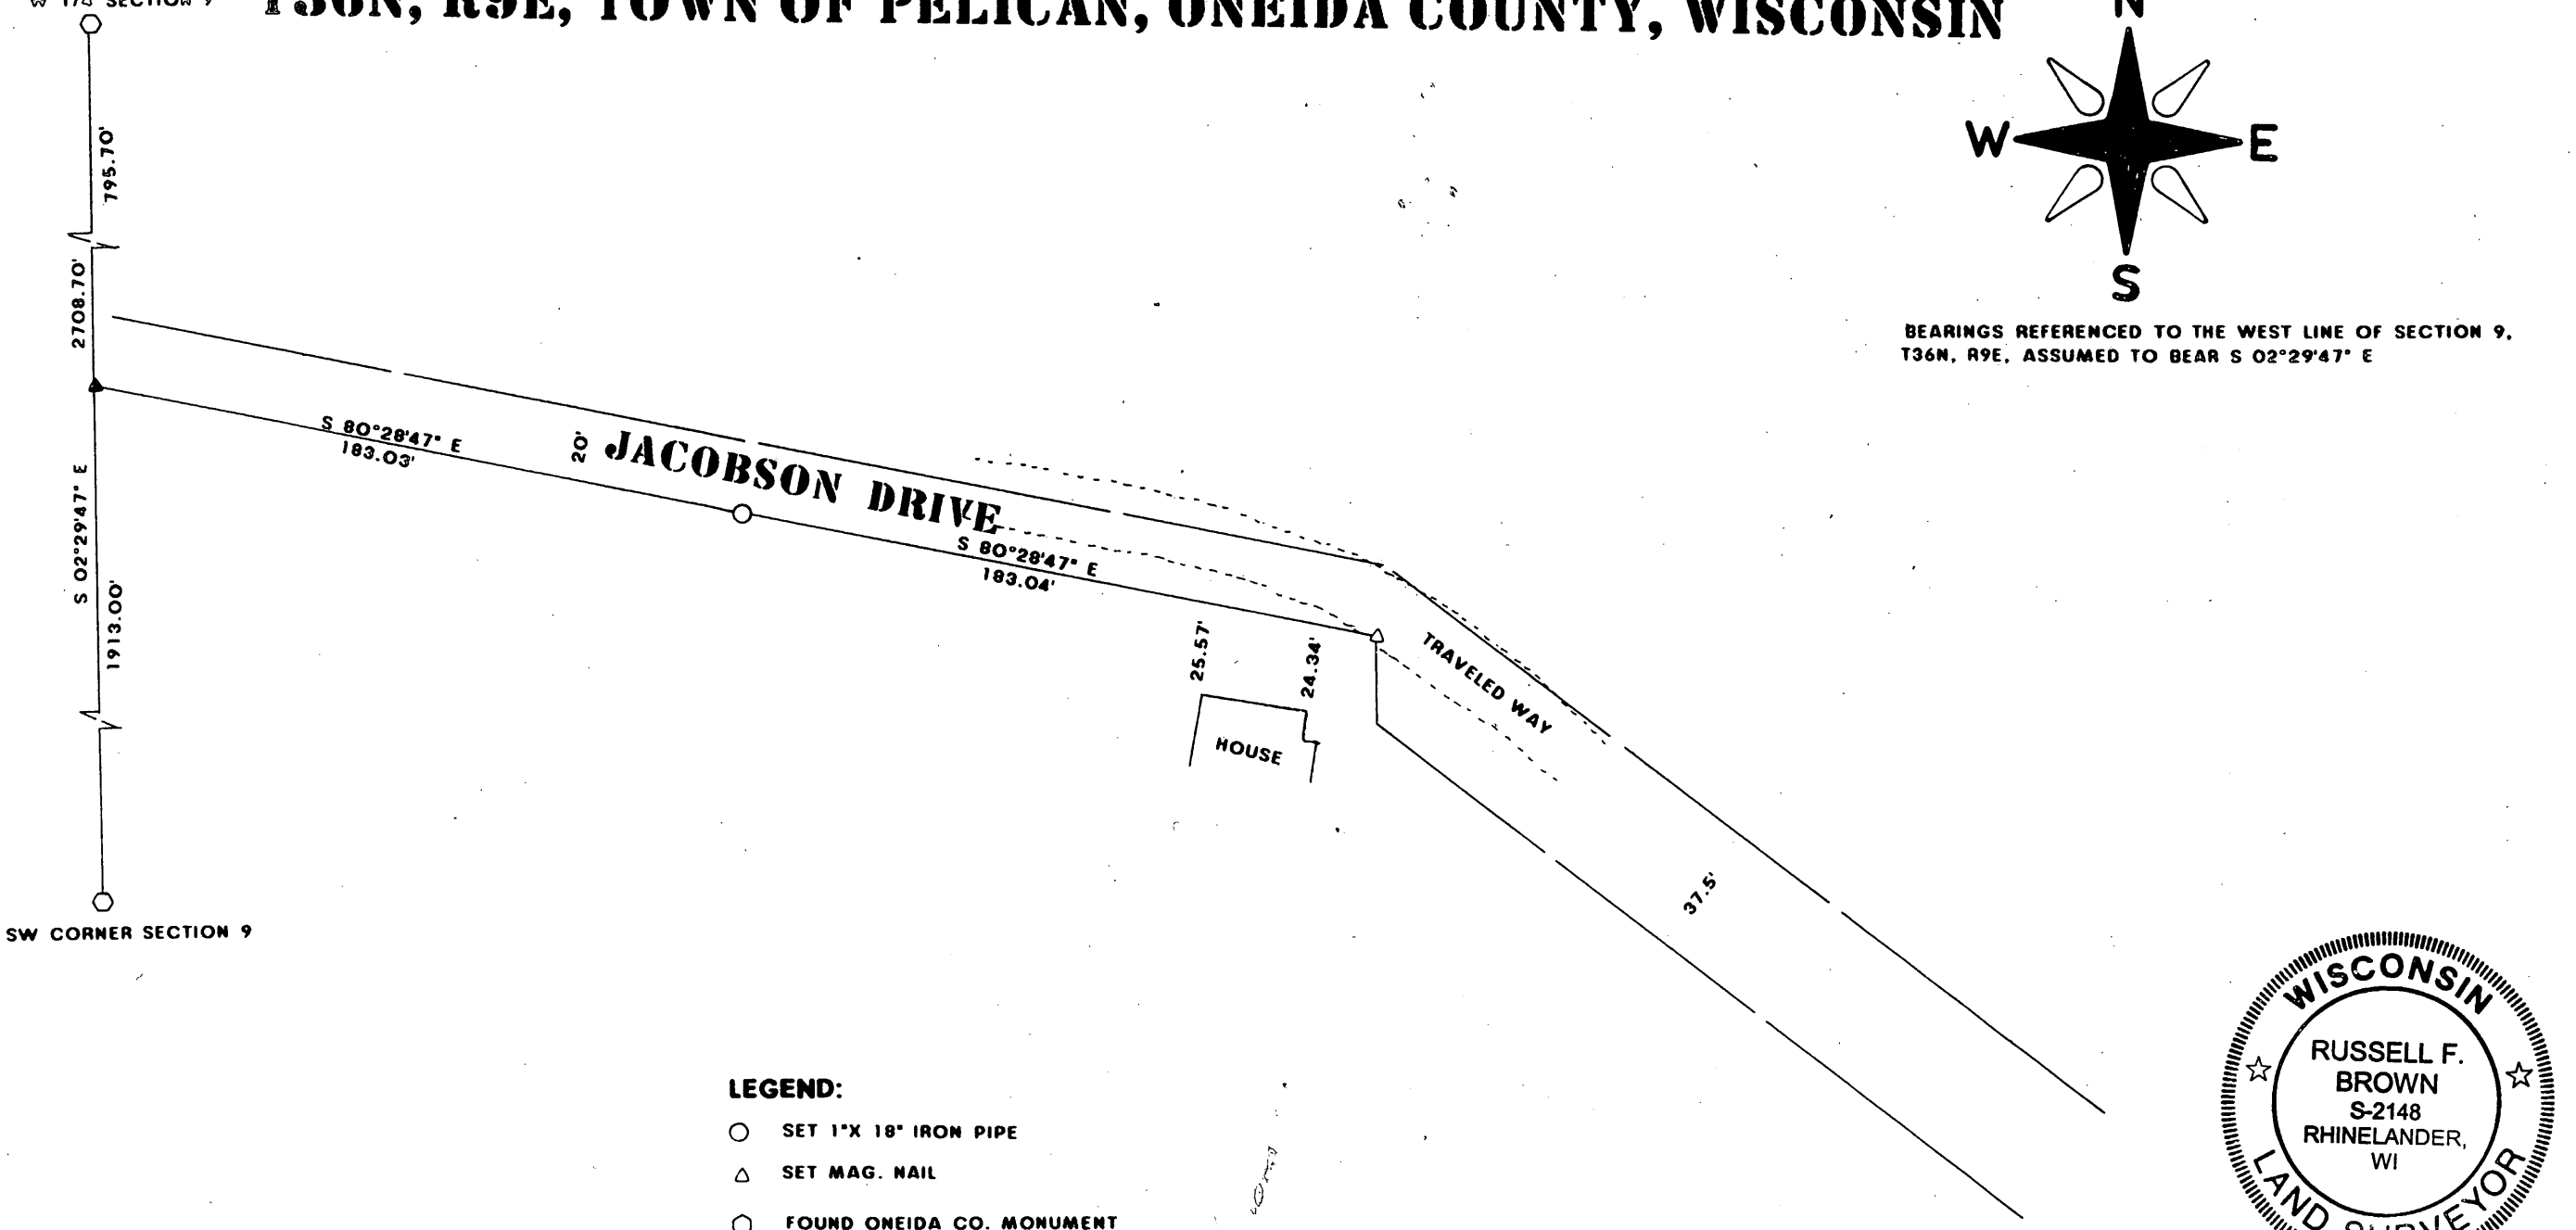

BEARINGS REFERENCED TO THE WEST LINE OF SECTION 9, T36N, R9E, ASSUMED TO BEAR S 02°29'47" E

LEGEND:

- ○ SET 1"X 18" IRON PIPE
- △ SET MAG. NAIL
- ⬡ FOUND ONEIDA CO. MONUMENT
- ▲ CALCULATED POINT

I, RUSSELL F. BROWN, HEREBY CERTIFY THAT I HAVE SURVEYED THE ABOVE LINE UNDER THE DIRECTION OF TREVOR LYMAN AND THAT THIS MAP IS A TRUE AND CORRECT REPRESENTATION OF THE LINE SURVEYED TO THE BEST OF MY KNOWLEDGE AND BELIEF. THAT I HAVE COMPLIED WITH AE 7 OF THE WISCONSIN ADMINISTRATIVE CODE.

Russell F. Brown 11/11/09

RUSSELL F. BROWN — DATE

WISCONSIN
RUSSELL F. BROWN
S-2148
RHINELANDER, WI
LAND SURVEYOR

SURVEY FOR
TREVOR LYMAN

SCALE: 1" = 50'	APPROVED BY:	DRAWN BY J.B.
DATE: 11/11/09		REVISED
GENISOT & ASSOCIATES, INC.		
		DRAWING NUMBER 11144

A2356
ED 12-4-09
RJA
ION FILED
D. SURVEYOR'S OFFICE