A2415

MAP # A2415
DATE FILED 5/27/10
BY RH
DESCRIPTION FILED
ONEIDA CO. SURVEYOR'S OFFICE

Lot 23
of
Langren Haven
in the
SW¼ of the NE¼
Section 1, T38N, R7E
Town of Lake Tomahawk
Oneida County, Wisconsin

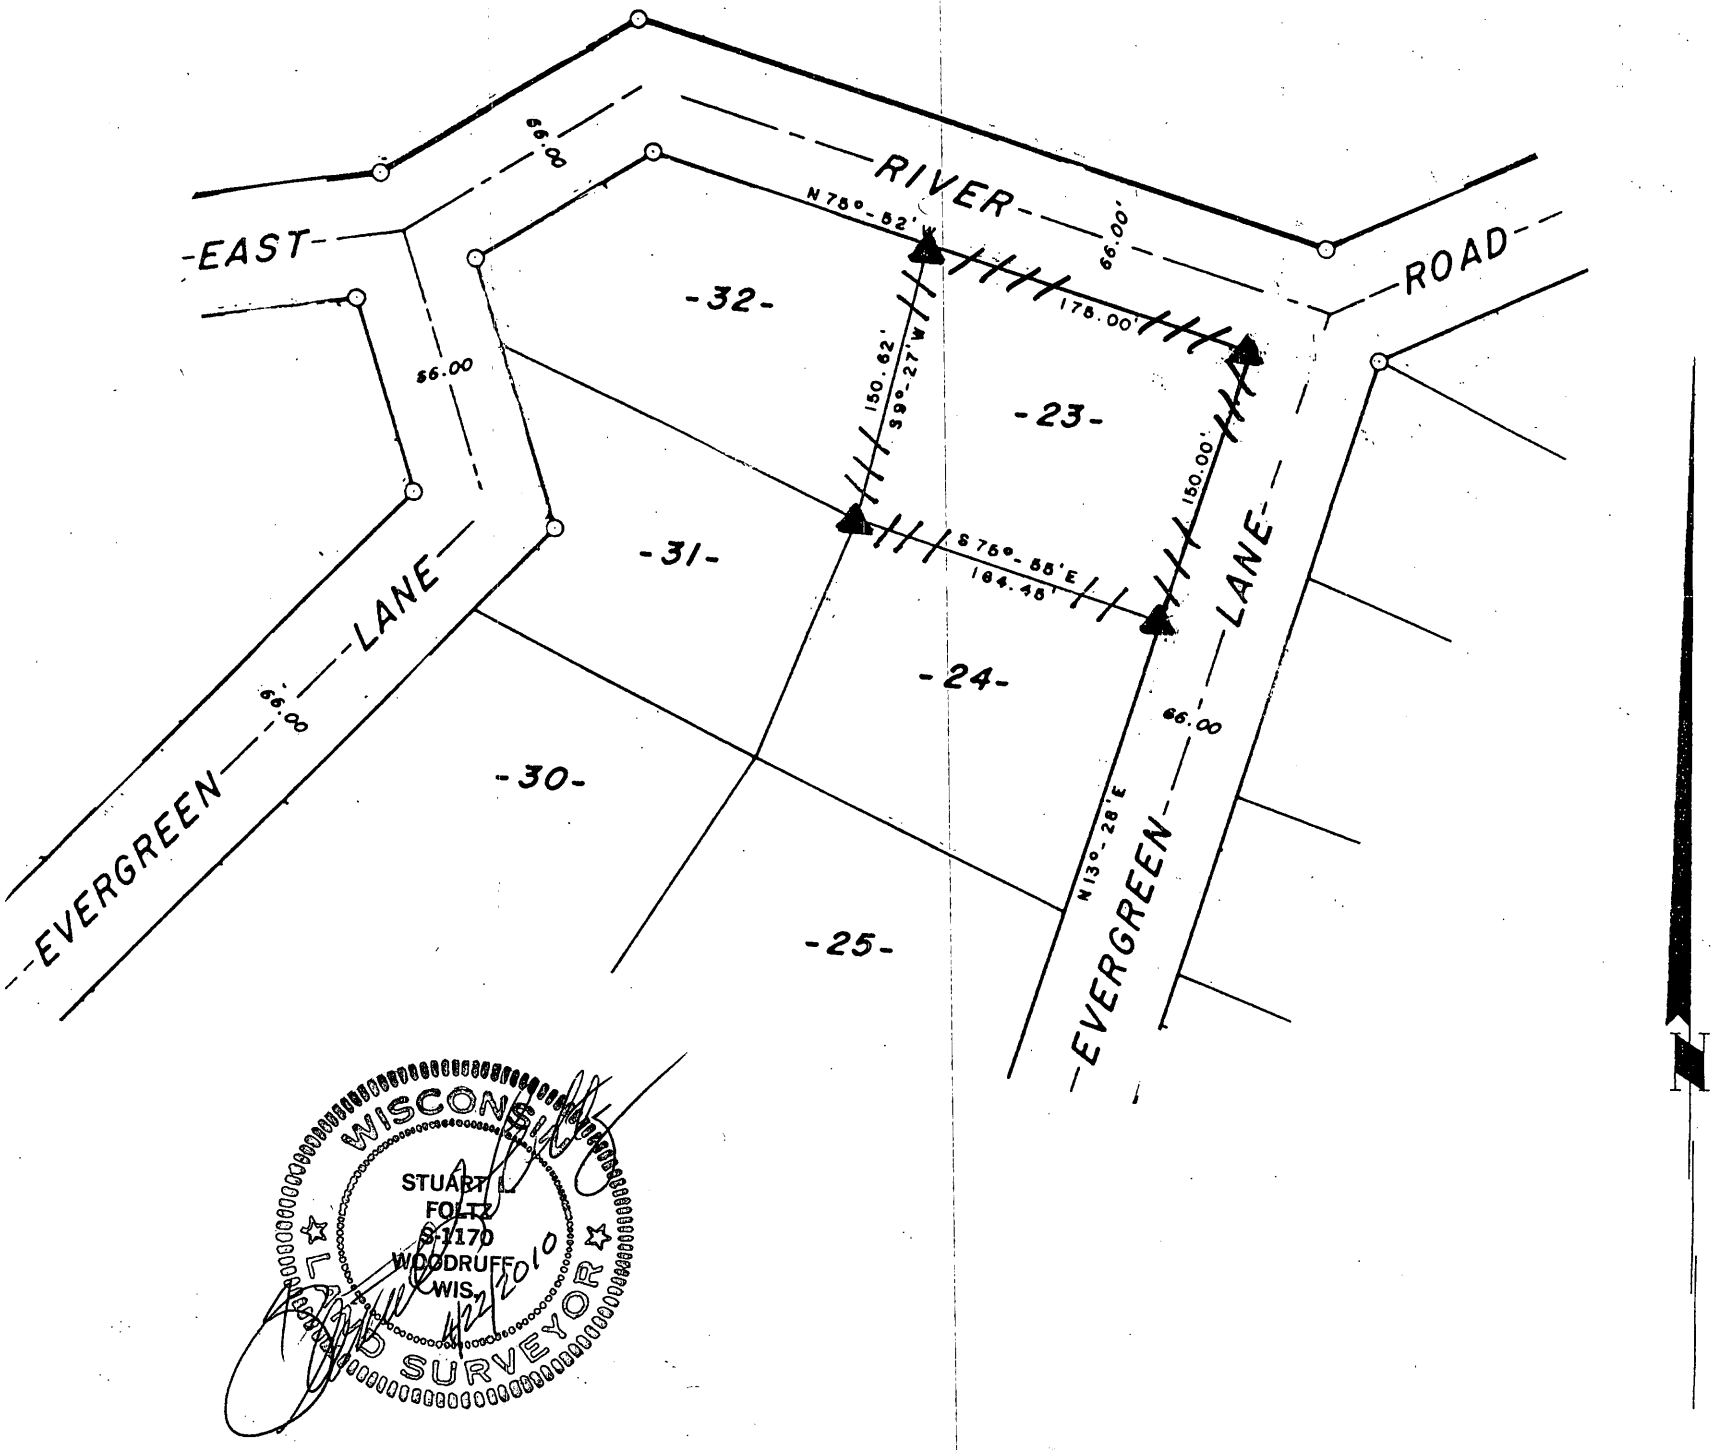

WISCONSIN STUART L. FOLTZ S-1170 WOODRUFF, WIS. 4/22/2010 LAND SURVEYOR

April 22, 2010

Recovered, verified, and marked the corners and lot lines of Lot 23 of Langren Haven, as follows:

▲ = Iron monument found in place

/// = Lot lines marked approximately with pink flagging ribbon.

This survey was completed by Foltz and Associates, Inc. for the purpose of locating and verifying existing lot corners for Lot 23 of Langren Haven by the order of Ronald A. Knodel, who has executed a written waiver for all other requirements of Wis. Adm. Code Chap. A-E 7. A closed traverse was not made and the minimum accuracy is 1 part in 100 and plus or minus 2°.

A2415

Bearings and distances shown are from the recorded plat of Langren Haven dated March 18, 1971.

Scale: 1" = 100'

A2415

Foltz and Associates, Inc.
Surveyors Engineers
8612 Highway 51 North, Minocqua, Wisconsin 54548
(715) 356-9485 fax (715) 356-1841