A2436

The East Line of

LOT 9

of the recorded County Plat of

"DOOLITTLE - BARDENS NORTHERN LIGHTS"

Being part of the

SE1/4 of the NW1/4

and part of the

SW1/4 of the NE1/4

SECTION 22, T39N, R6E

Town of Minocqua

Oneida County, Wisconsin

MAP # A2436
DATE FILED 7/29/10
BY DH
DESCRIPTION FILED
ONEIDA CO. SURVEYOR'S OFFICE

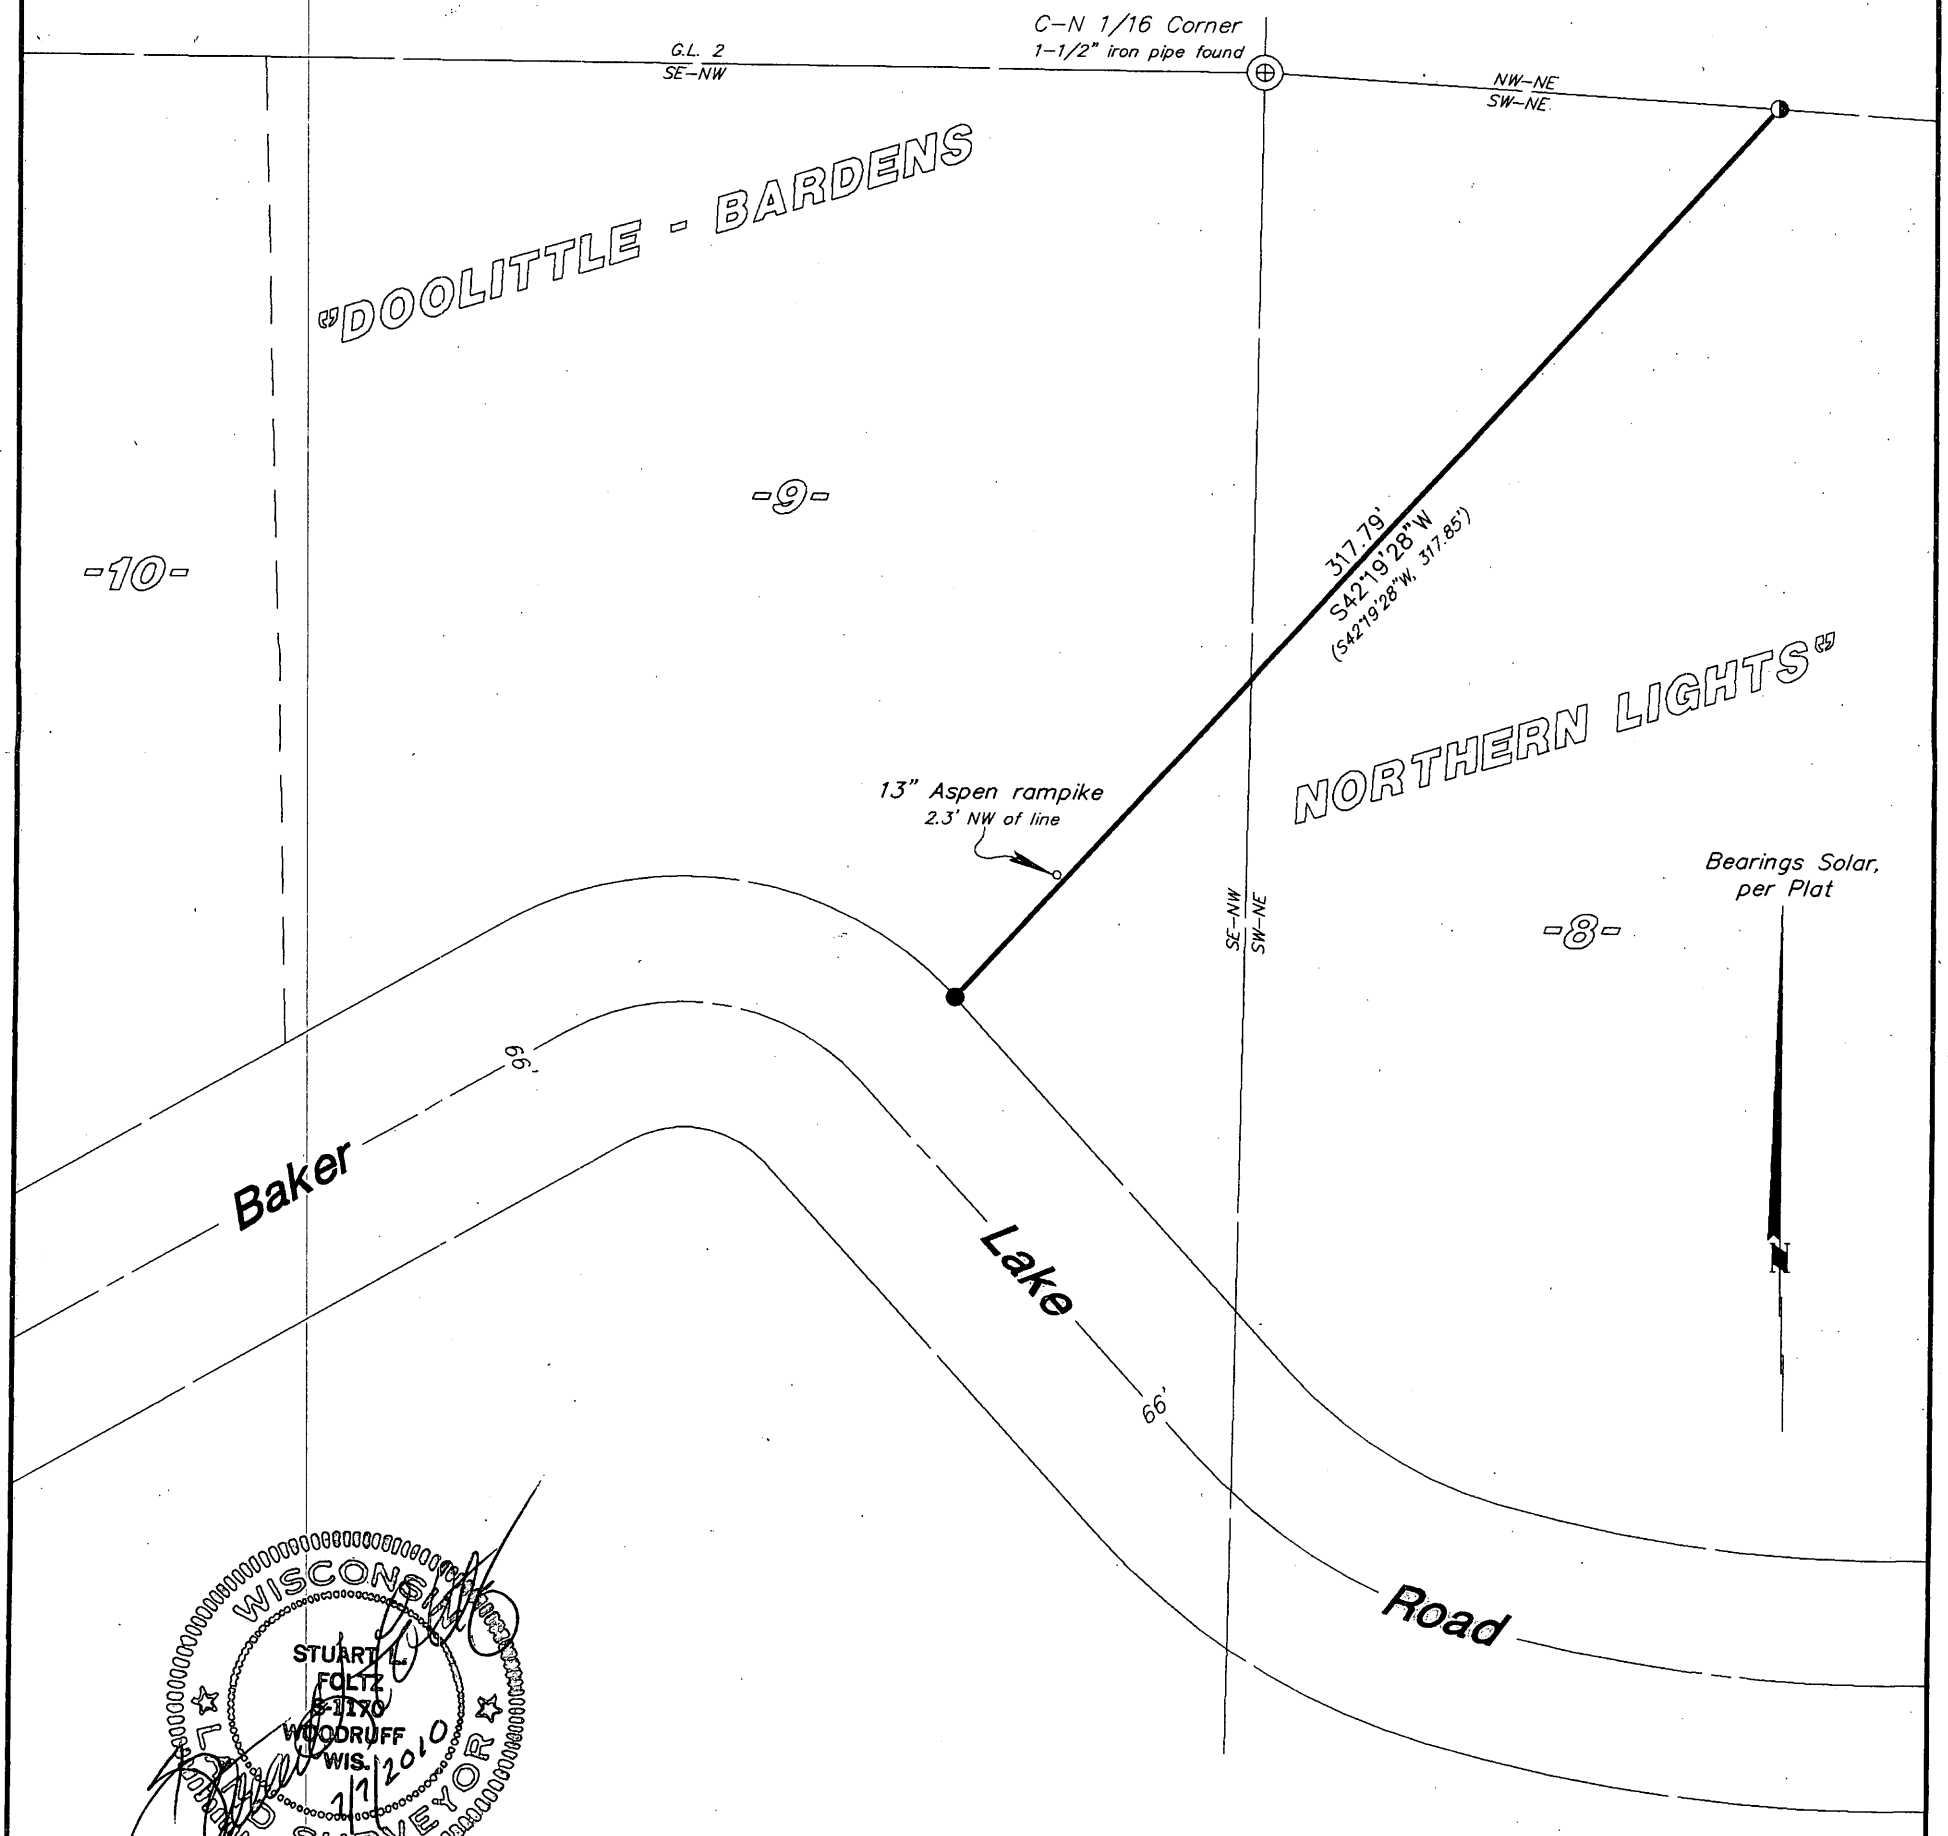

WISCONSIN
STUART L. FOLTZ
S-1170
WOODRUFF
WIS.
1/7/2010
REGISTERED LAND SURVEYOR

Scale: 1" = 50'

0' 25' 50' 100'

● = 2-3/4" iron pipe found
◑ = 1-1/4" iron pipe found
( ) = previously recorded

I hereby certify to the present owner(s) and/or purchaser(s) of the property included in this survey, and to those who mortgage or guarantee title for the present owner(s) or purchaser(s) within one year from the date hereof, that this survey was performed in accordance with acceptable professional standards; that the survey data shown hereon is, to the best of my knowledge, information and belief, a true and accurate representation thereof; and that this survey was performed by order of Keven Gottsacker, West Bend Mutual Insurance.

A2436

Foltz and Associates, Inc.

Surveyors Engineers
8612 Highway 51 North, Minocqua, Wisconsin 54548
(715) 356-9485 fax (715) 356-1841

C. Winkler 6&7-22-396

A2436