A2488

LOT 1 OF C.S.M.#2495, LOCATED IN IN GOV'T. LOT 3, SECTION 6, T36N, R9E, CITY OF RHINELANDER, WI.

BEARINGS REFERENCED TO THE SOUTHWESTERLY LINE OF LOT 1, C.S.M. #1085, ASSUMED TO BEAR N 48°49'40" W

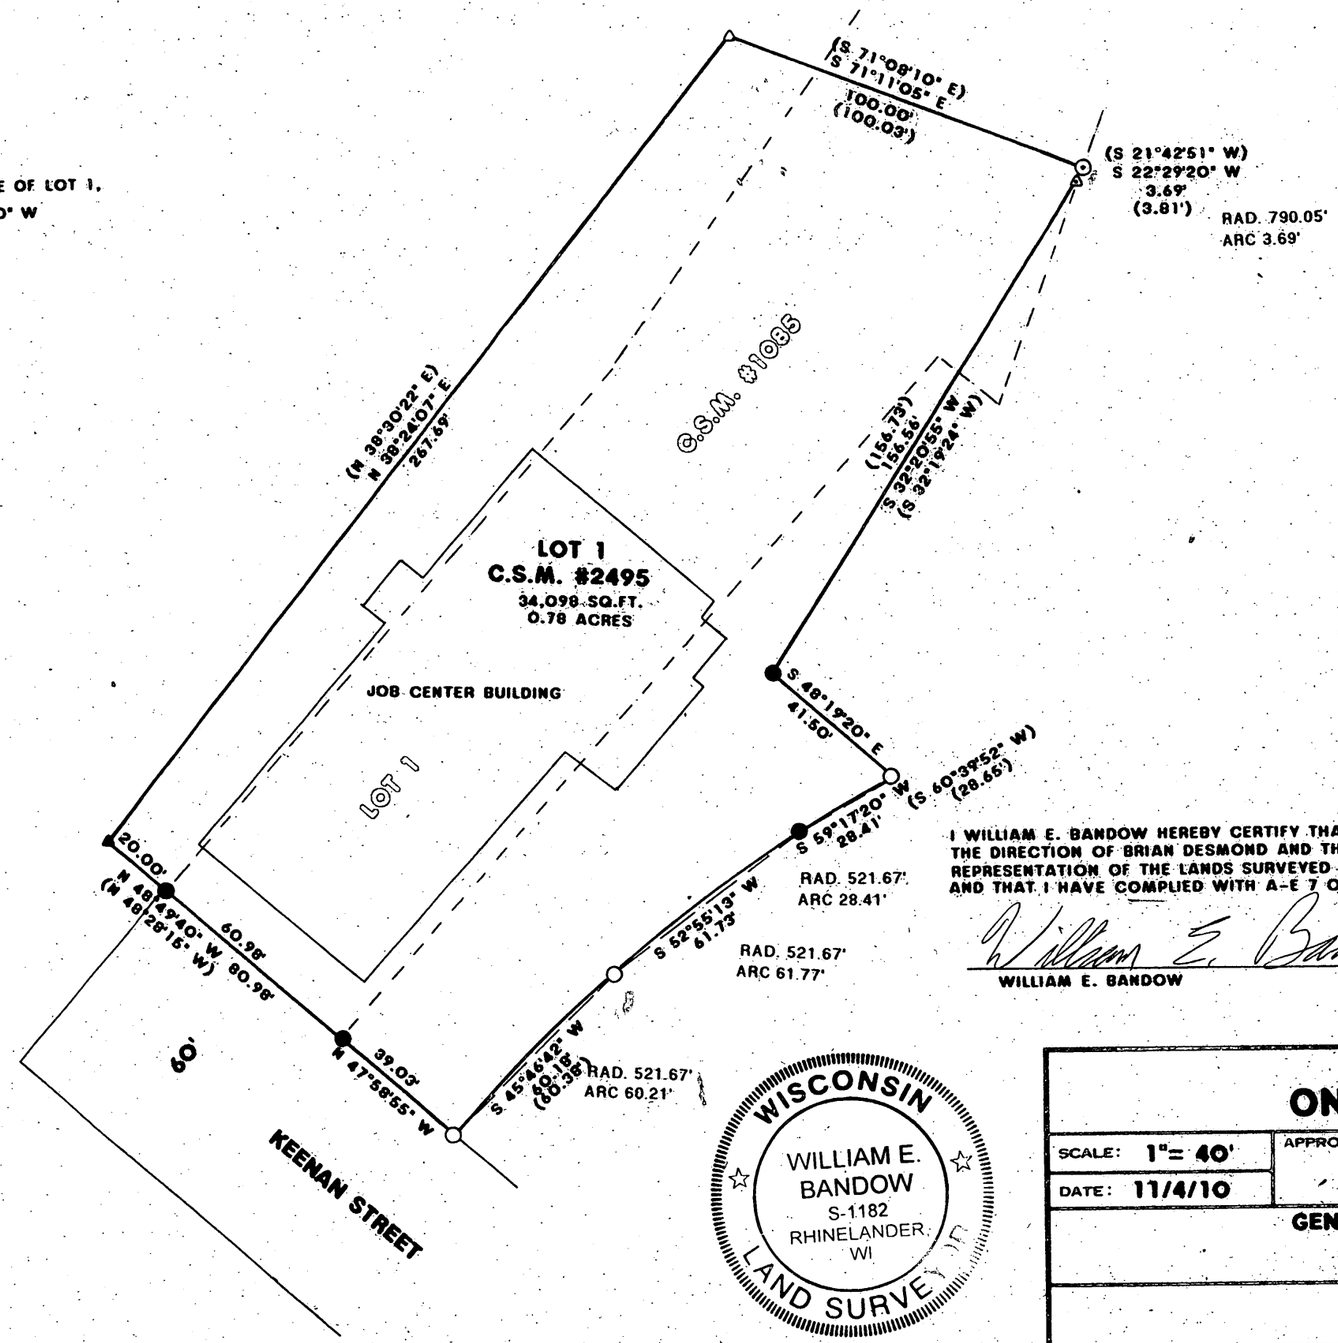

N
W E
S

LEGEND:

- ○ FOUND 1" IRON PIPE
- ● SET 1"X 20" IRON PIPE
- △ FOUND R/R SPIKE
- △ FOUND MAG NAIL
- ⊙ FOUND 3/4" REBAR
- ( ) RECORDED AS

I WILLIAM E. BANDOW HEREBY CERTIFY THAT I HAVE SURVEYED THE ABOVE PARCEL OF LAND UNDER THE DIRECTION OF BRIAN DESMOND AND THAT THIS MAP IS A TRUE AND CORRECT REPRESENTATION OF THE LANDS SURVEYED TO THE BEST OF MY KNOWLEDGE AND BELIEF; AND THAT I HAVE COMPLIED WITH A-E 7 OF THE WISCONSIN ADMINISTRATIVE CODE

William E. Bandow 11-8-10

WILLIAM E. BANDOW — DATE

WISCONSIN
WILLIAM E. BANDOW
S-1182
RHINELANDER, WI
LAND SURVEYOR

MAP # A2488
DATE FILED 11/23/10
BY AH
DESCRIPTION FILED
ONEIDA CO. SURVEYOR'S OFFICE

SURVEY FOR
ONEIDA COUNTY

SCALE: 1"= 40'	APPROVED BY:	DRAWN BY
DATE: 11/4/10		REVISED

GENISOT & ASSOCIATES, INC.
RHINELANDER, WISCONSIN

DRAWING NUMBER
11195

A2488