A2546

Being the Northwest 1/4 of Section 16, T 39 N, R 11 E

Town of Three Lakes, Oneida County, WI.

A2546

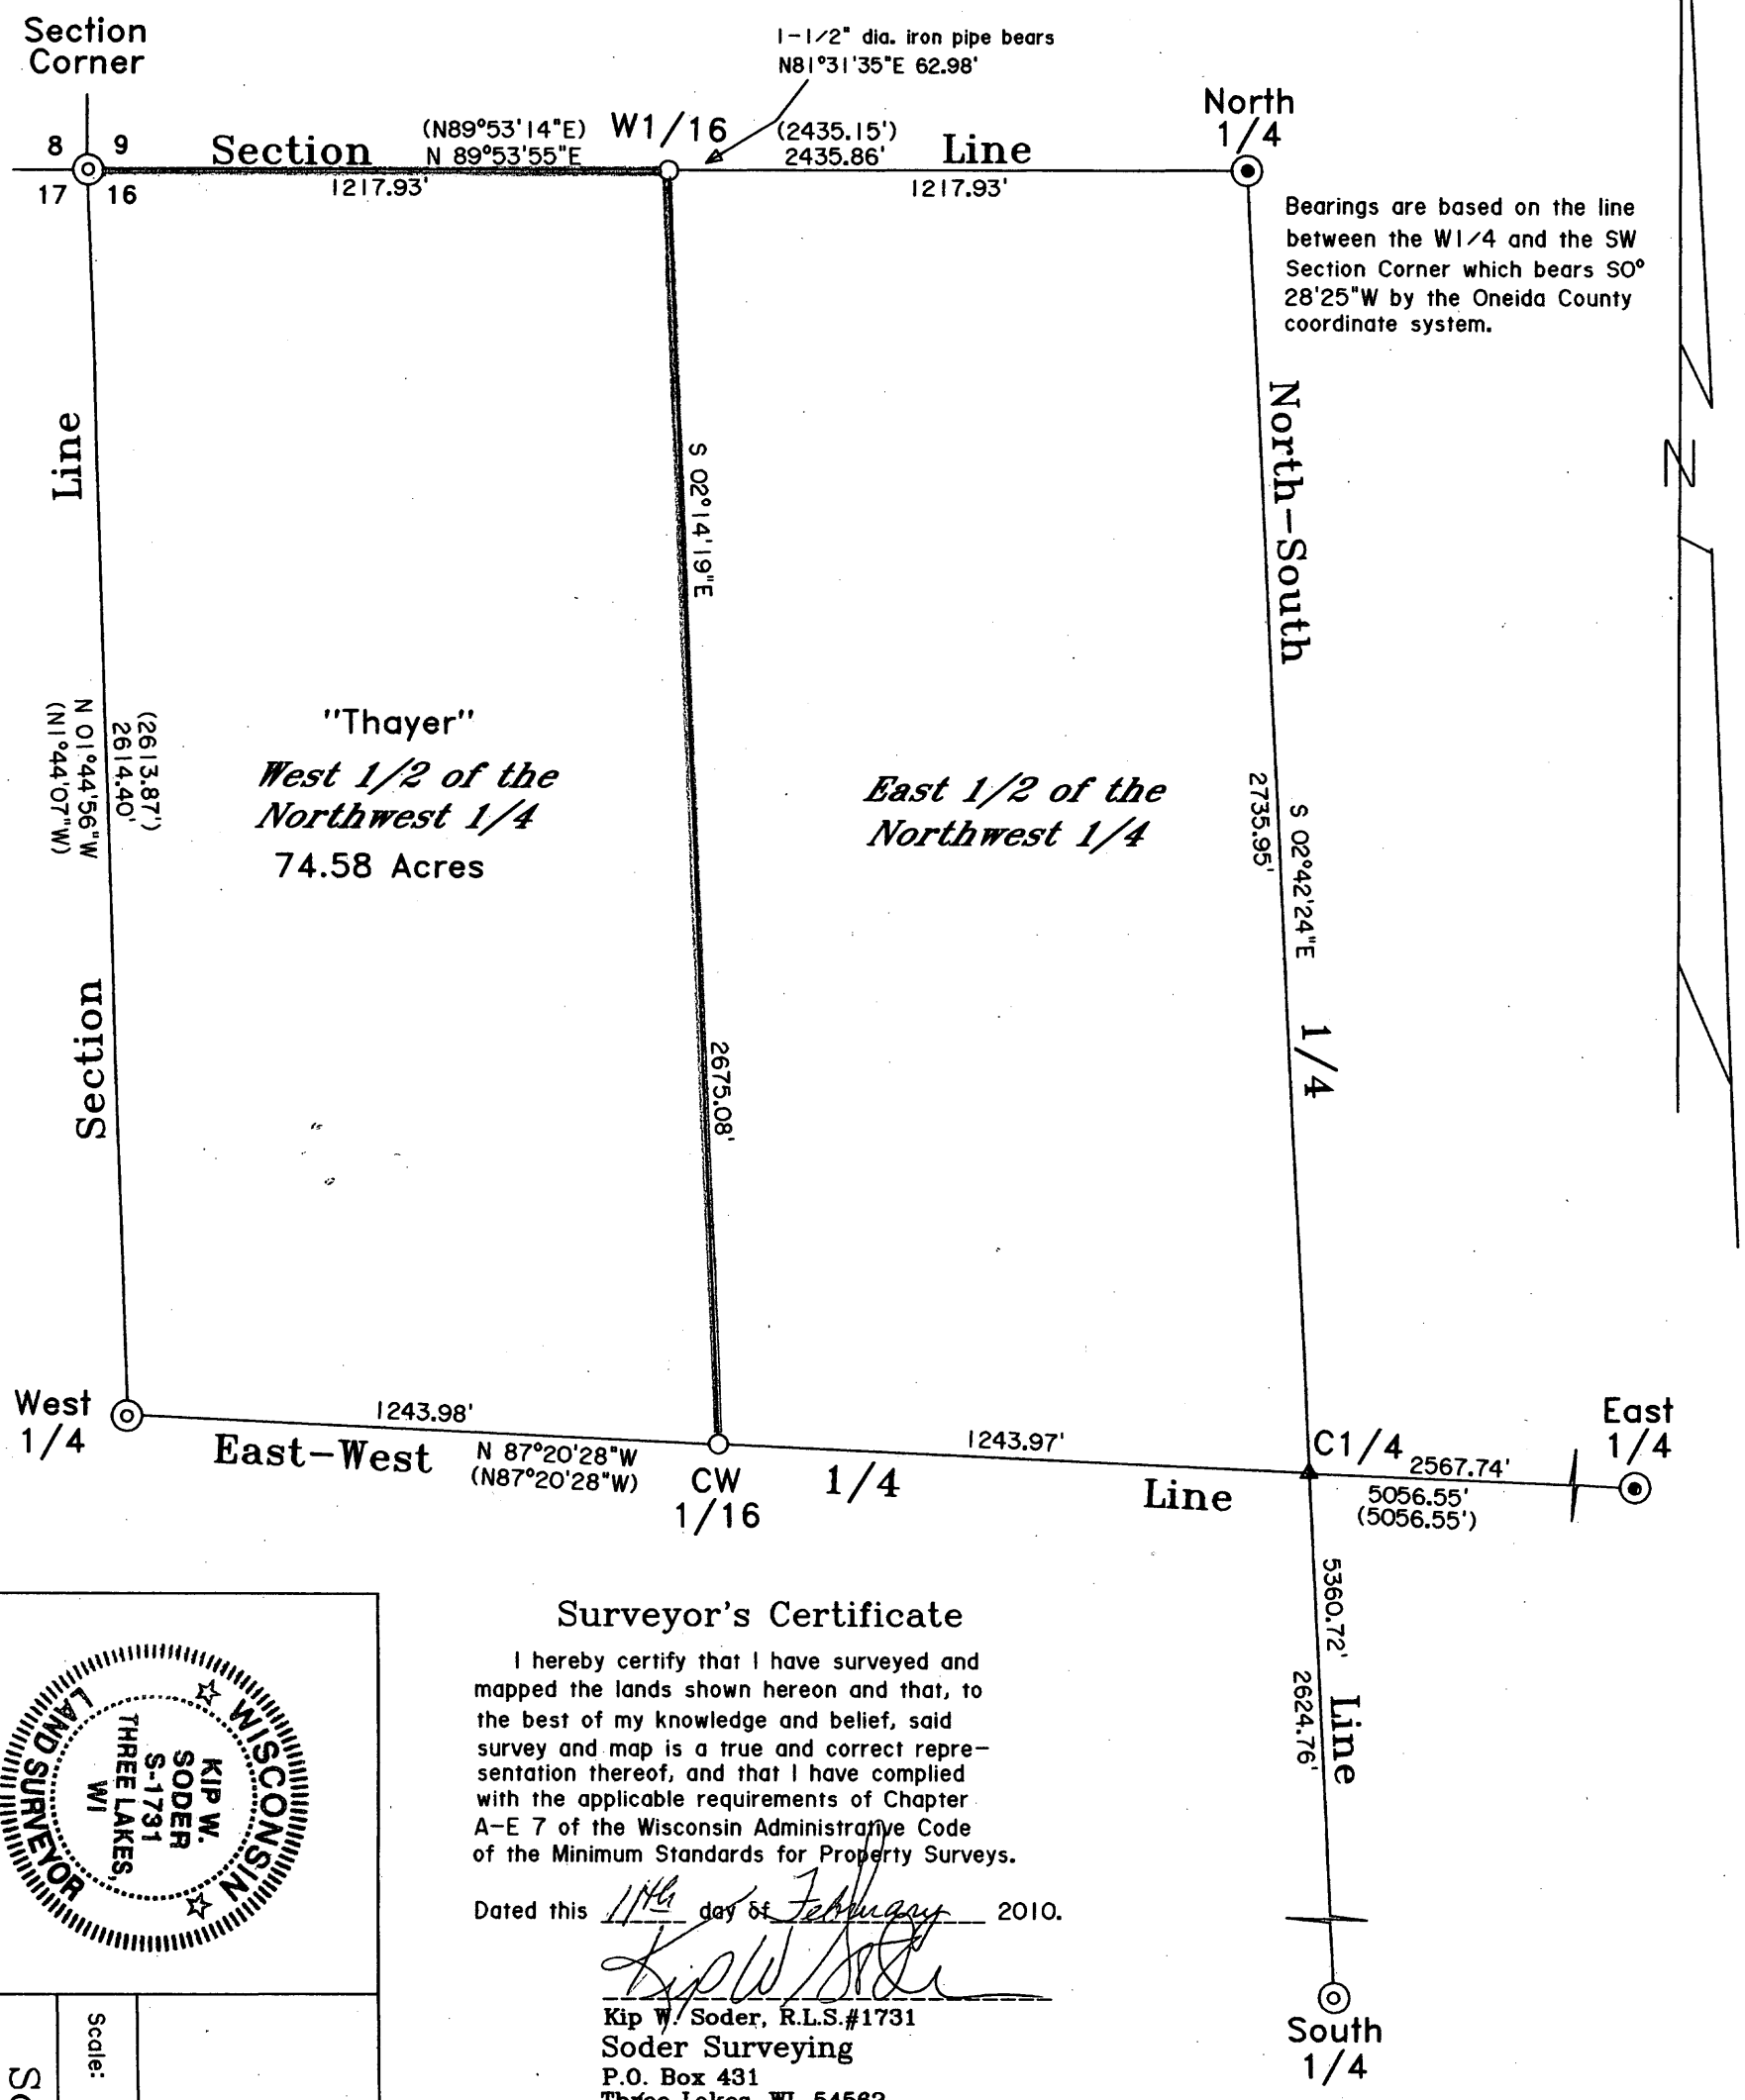

Surveyor's Certificate

I hereby certify that I have surveyed and mapped the lands shown hereon and that, to the best of my knowledge and belief, said survey and map is a true and correct representation thereof, and that I have complied with the applicable requirements of Chapter A-E 7 of the Wisconsin Administrative Code of the Minimum Standards for Property Surveys.

Dated this 11th day of February 2010.

Kip W. Soder

Kip W. Soder, R.L.S.#1731
Soder Surveying
P.O. Box 431
Three Lakes, WI. 54562

WISCONSIN LAND SURVEYOR KIP W. SODER S-1731 THREE LAKES, WI

-Legend-

- ◉ G.L.O. CONCRETE-BRASS CAP MONUMENT FOUND IN PLACE
- ◎ ONEIDA CO. ALUMINUM CAP MONUMENT FOUND IN PLACE
- ○ 1" DIA. IRON PIPE SET THIS SURVEY
- ▲ COMPUTED CORNER POSITION
- ——— LINES CUT OPEN & BLAZED
- ( ) ONEIDA CO. COORDINATE SYSTEM BEARING & DISTANCE

MAP # A2546
DATE FILED 7/27/11
BY KH
DESCRIPTION FILED
ONEIDA CO. SURVEYOR'S OFFICE

Survey Map For:
Thomas Thayer
5437 Highway M
Fitchburg, WI. 53575

Scale: 1" = 400' Date: 2-11-2011 Drwn. By: K.W.S

Soder Surveying
P.O. Box 431
Three Lakes, WI. 54562

Drg. No. 1142

A2546