A2620

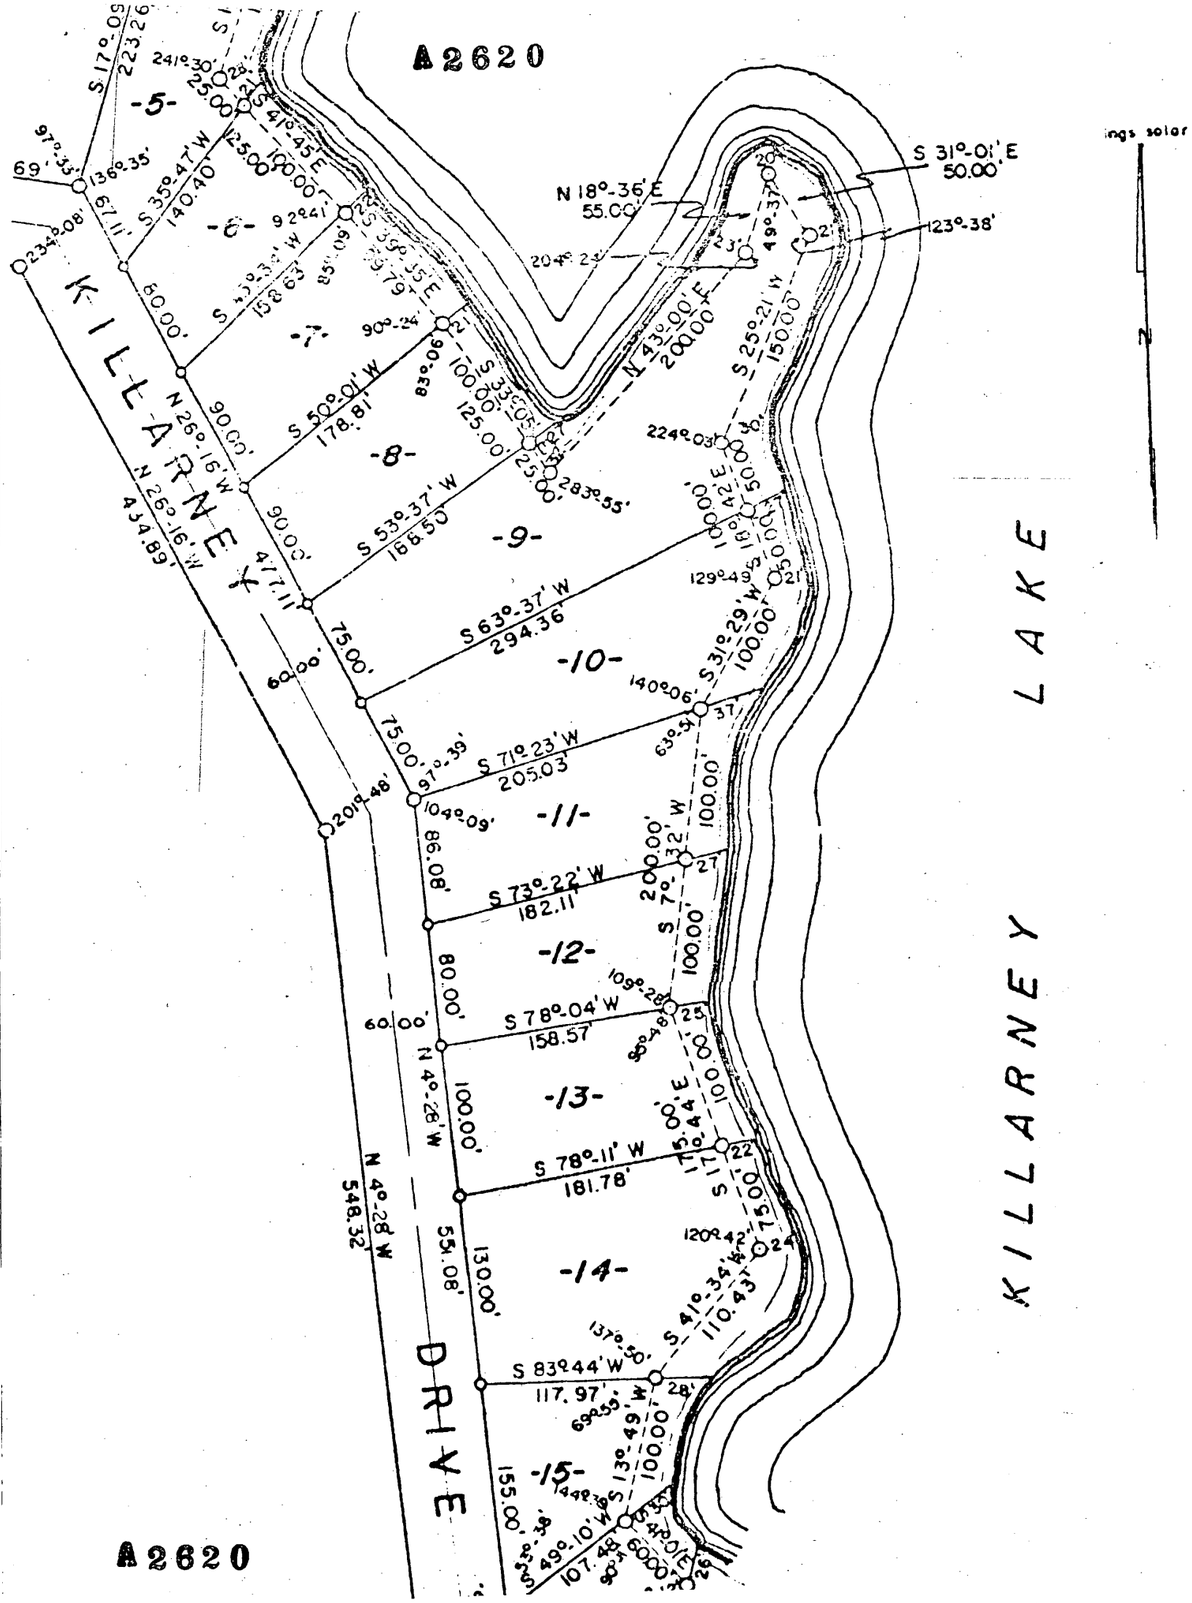

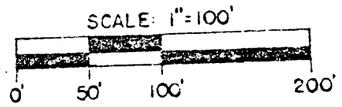

A2620

-KILLARNEY SHORES-

PART OF

SW 1/4 of the SW 1/4
and
NW 1/4 of the SW 1/4
SECTION 24, T 36 N., R 5 E

ONEIDA COUNTY, WIS.

I, Lester J. Schmit, Registered Land Surveyor S-1192 hereby certify that I have located and verified the iron pipe lot corners of Lot 12, Kilarney Shores Subdivision; that I have marked the northerly line of said Lot 12 with Mag nails along its course; that said work was done by order of Earl Parsons; and that this work is accurate to the best of my knowledge and belief.

WISCONSIN
LESTER J. SCHMIT
1192
TOMAHAWK, WI
LAND SURVEYOR

Lester J. Schmit

R. L. S. S-1192

Dated this 27th day of July 2010

NOTE

The iron pipe corner on the northerly line of Lot 12, along the meander line near the westerly shore of Kilarney Lake is called for being 27' from said shore on the Plat of Kilarney Shores, when in fact it is 13' from said shore.

MAP # A2620
DATE FILED 2/27/12
BY KH
DESCRIPTION FILED
ONEIDA CO. SURVEYOR'S OFFICE