A 2624

Lot -17-

in the Plat of

SQUIRREL LAKE ISLAND

part of

GOV'T. LOT 5
SECTION 17, T39N, R5E

Town of Minocqua
Oneida County, Wisconsin

MAP # A 2624
DATE FILED 2/27/12
BY DH
DESCRIPTION FILED
ONEIDA CO. SURVEYOR'S OFFICE

SURVEYOR'S CERTIFICATE

I, James D. Rein, Registered Land Surveyor No. S-1234, hereby certify that I have surveyed the property shown hereon; that this map represents an accurate survey of said property to the best of my knowledge and belief; that I have performed this survey by order of Pat Jurcek; and that I have complied with the requirements of Wisconsin Administrative Code A-E 7.

WISCONSIN JAMES D. REIN S-1234 MINOCQUA, WI LAND SURVEYOR

WILDERNESS SURVEYING, INC.

Registered Land Surveyor No. S-1234
Dated this 22nd day of February, 2012

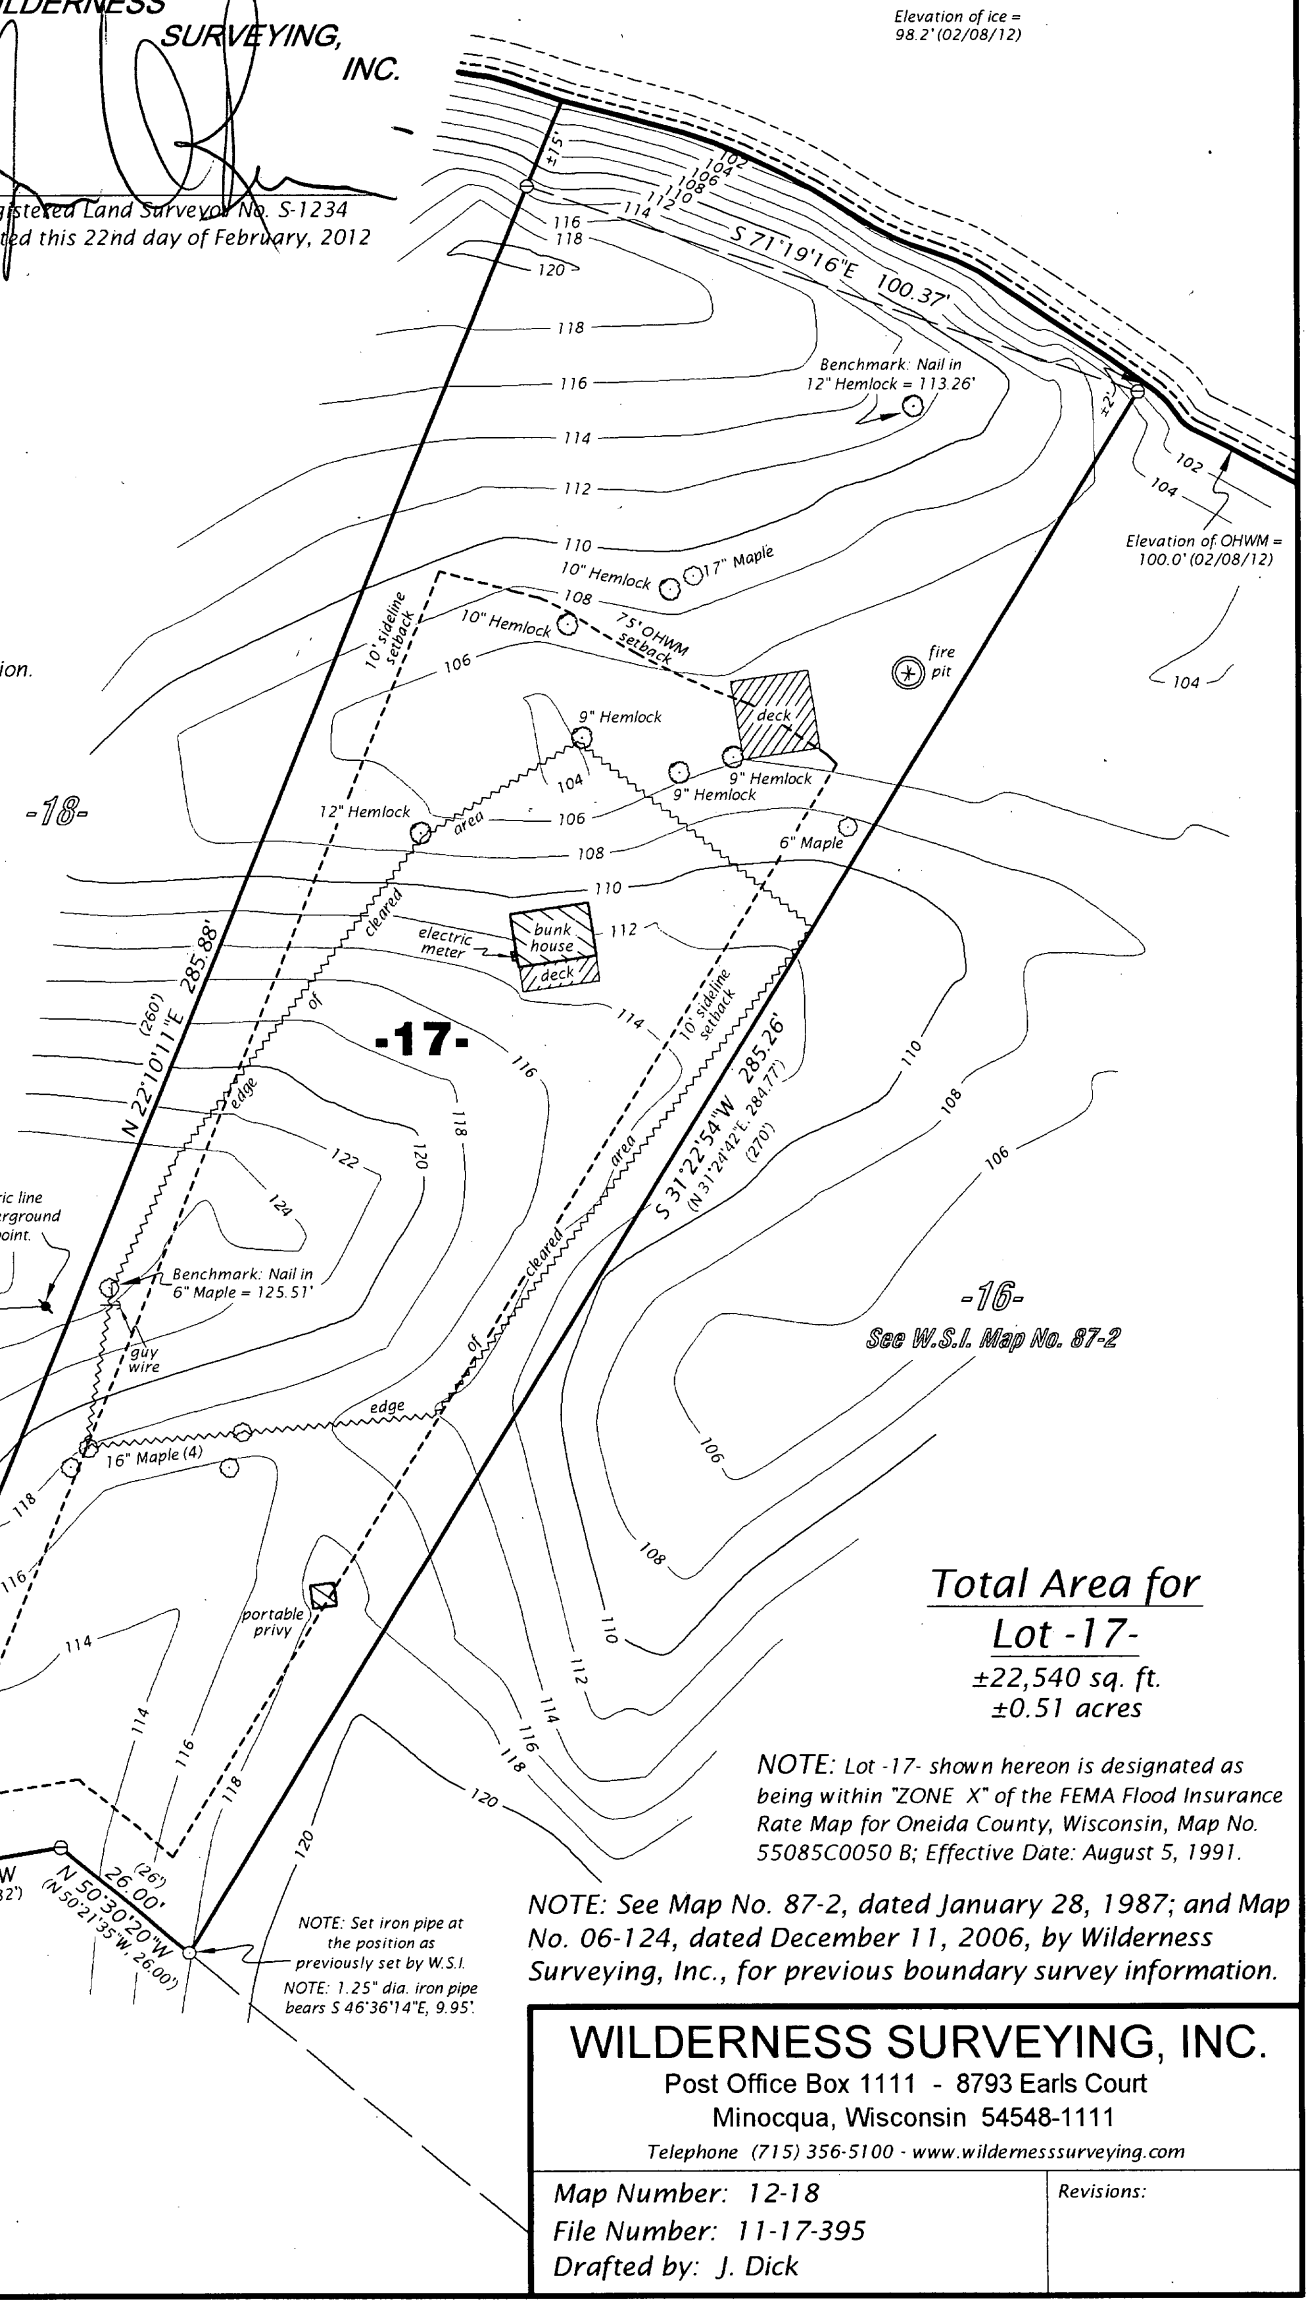

LEGEND

- ○ = Set iron pipe; 1.0" dia. x 24" long.
- ◑ = 1.25" dia. iron pipe found in place.
- ⊖ = 2.5" dia. iron pipe found in place.
- ( ) = Bearing and distance of record.
- = power pole

Monument sizes are outside diameter dimension.

Scale: 1" = 30'

0' 15' 30' 60'

Total Area for Lot -17-
±22,540 sq. ft.
±0.51 acres

NOTE: Lot -17- shown hereon is designated as being within "ZONE X" of the FEMA Flood Insurance Rate Map for Oneida County, Wisconsin, Map No. 55085C0050 B; Effective Date: August 5, 1991.

NOTE: See Map No. 87-2, dated January 28, 1987; and Map No. 06-124, dated December 11, 2006, by Wilderness Surveying, Inc., for previous boundary survey information.

WILDERNESS SURVEYING, INC.
Post Office Box 1111 - 8793 Earls Court
Minocqua, Wisconsin 54548-1111
Telephone (715) 356-5100 - www.wildernesssurveying.com

Map Number: 12-18
File Number: 11-17-395
Drafted by: J. Dick

Revisions:

A 2624

A 2624