A270

LOT 7, BLOCK 18, 2nd ADDITION, CITY OF RHINELANDER

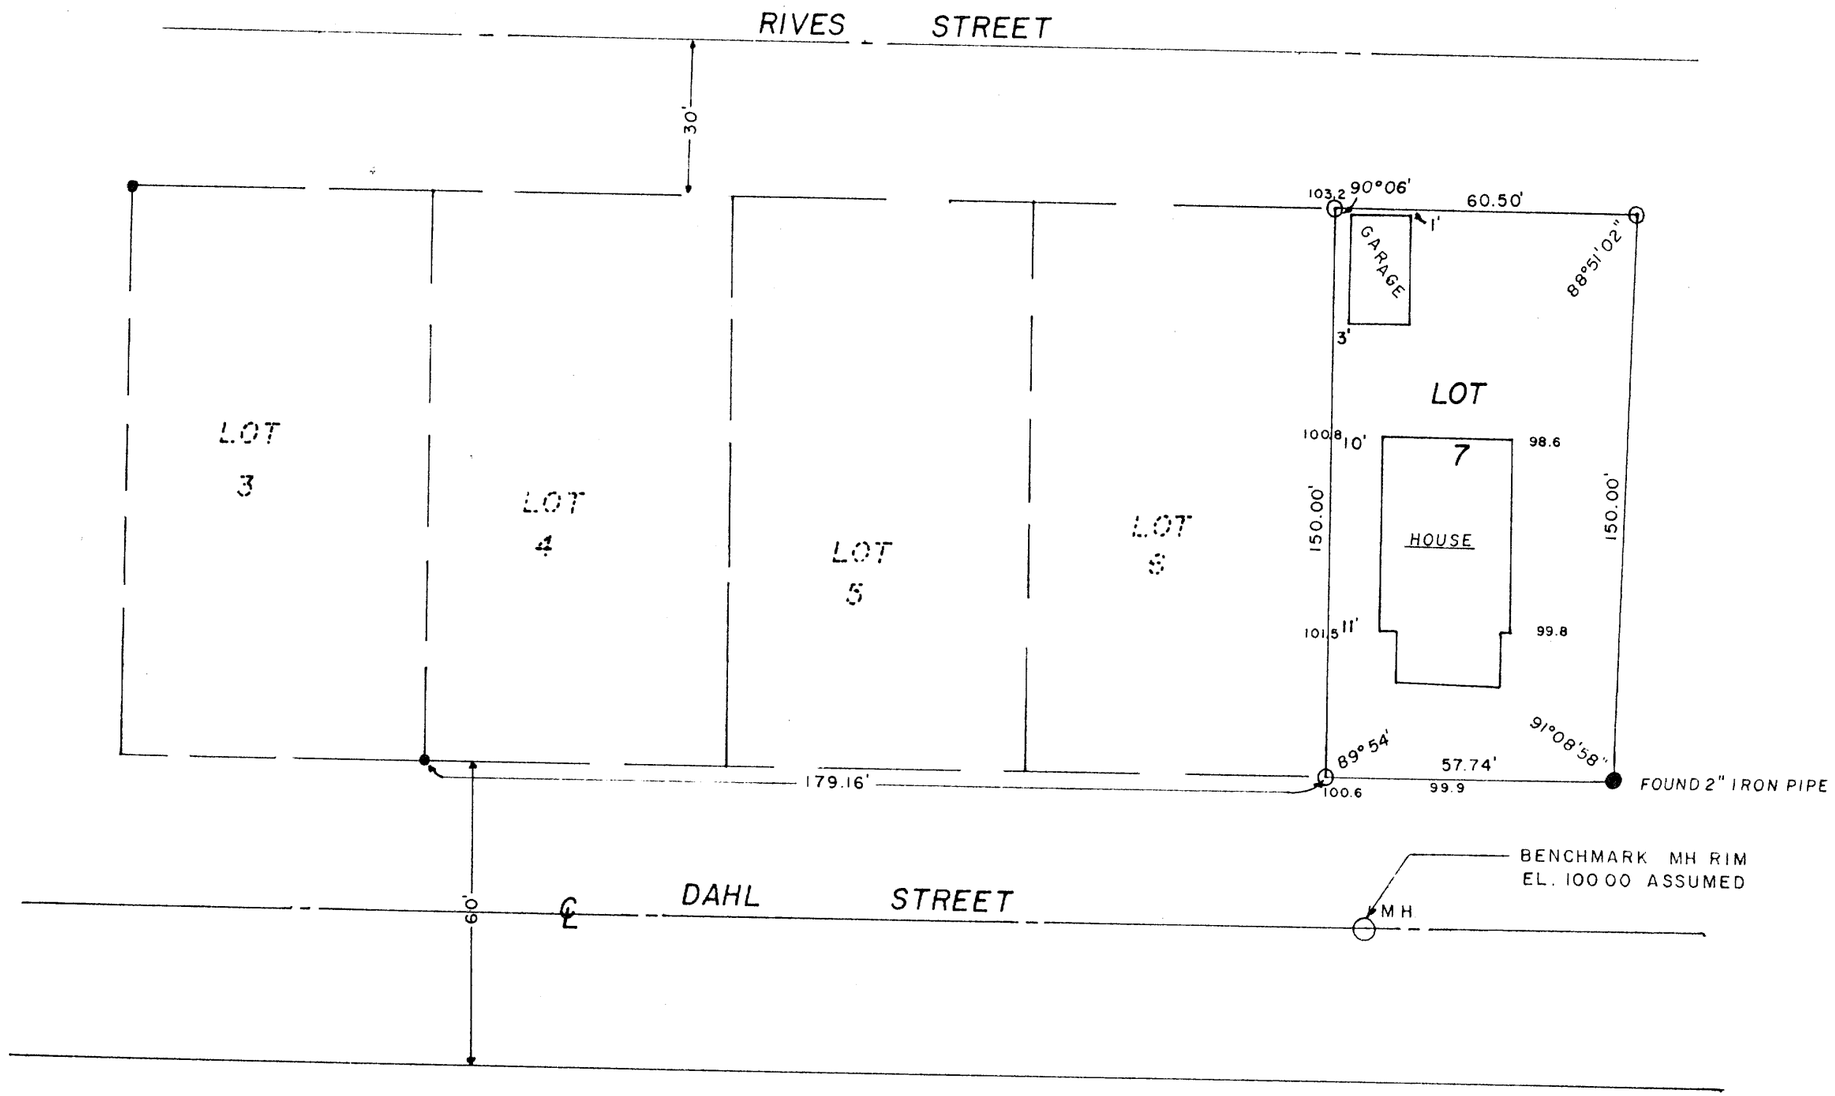

WISCONSIN
WILLIAM B. RANDOW
S-1182
RHINELANDER
WIS.
LAND SURVEYOR

I hereby certify that I have surveyed the above parcel of land under the direction of Mr. Harlan Larson and the above map is a true and correct representation of the lands surveyed to the best of my knowledge and belief.

- ● FOUND IRON PIPE
- ⊙ SET IRON PIPE

RECEIVED & FILED #A270
Oneida County Surveyor's Office
Date FEB. 10 1986
By M.T.H.
OCS Area #

RECEIVED & FILED #~~B4050~~
Oneida County Surveyor's Office
Date 6 June 79
By D.M. Wenat
OCS Area #6-5-369

REVISIONS		
NO	DATE	BY

HARLAN LARSON
439 DAHL ST.