A2825

LOT 8 OF
THE PLAT OF HEIRESS LAKE HOMESITES
PART OF GOVERNMENT LOTS 7 AND 9
SECTION 11, TOWNSHIP 37 NORTH, RANGE 6 EAST
TOWN OF CASSIAN
ONEIDA COUNTY, WISCONSIN

MAP # A2825
DATE FILED 10-22-13
BY JB
DESCRIPTION FILED
ONEIDA CO. SURVEYOR'S OFFICE

LEGEND
○ - 1.050" Iron Pipe Found
◎ - 1.660" Iron Pipe Found
◉ - 1 1/4" Iron Bar Found
(...) - Recorded as values

SURVEYOR'S CERTIFICATE

I, Benton A. McMullen, Wisconsin Registered Land Surveyor # S-2555, do hereby certify that I have surveyed and mapped the property shown hereon, and that I have complied with the applicable requirements of the Wisconsin Administrative Code Chapter A-E 7, and that this map represents a true and accurate survey of said property to the best of my knowledge and belief.

This survey was performed under the order of:
MIKE WINTER / PAUL MILLER

This survey is made for the use of the present owners of the property, and also those who purchase, mortgage, or guarantee the title thereto within one year from date hereof.

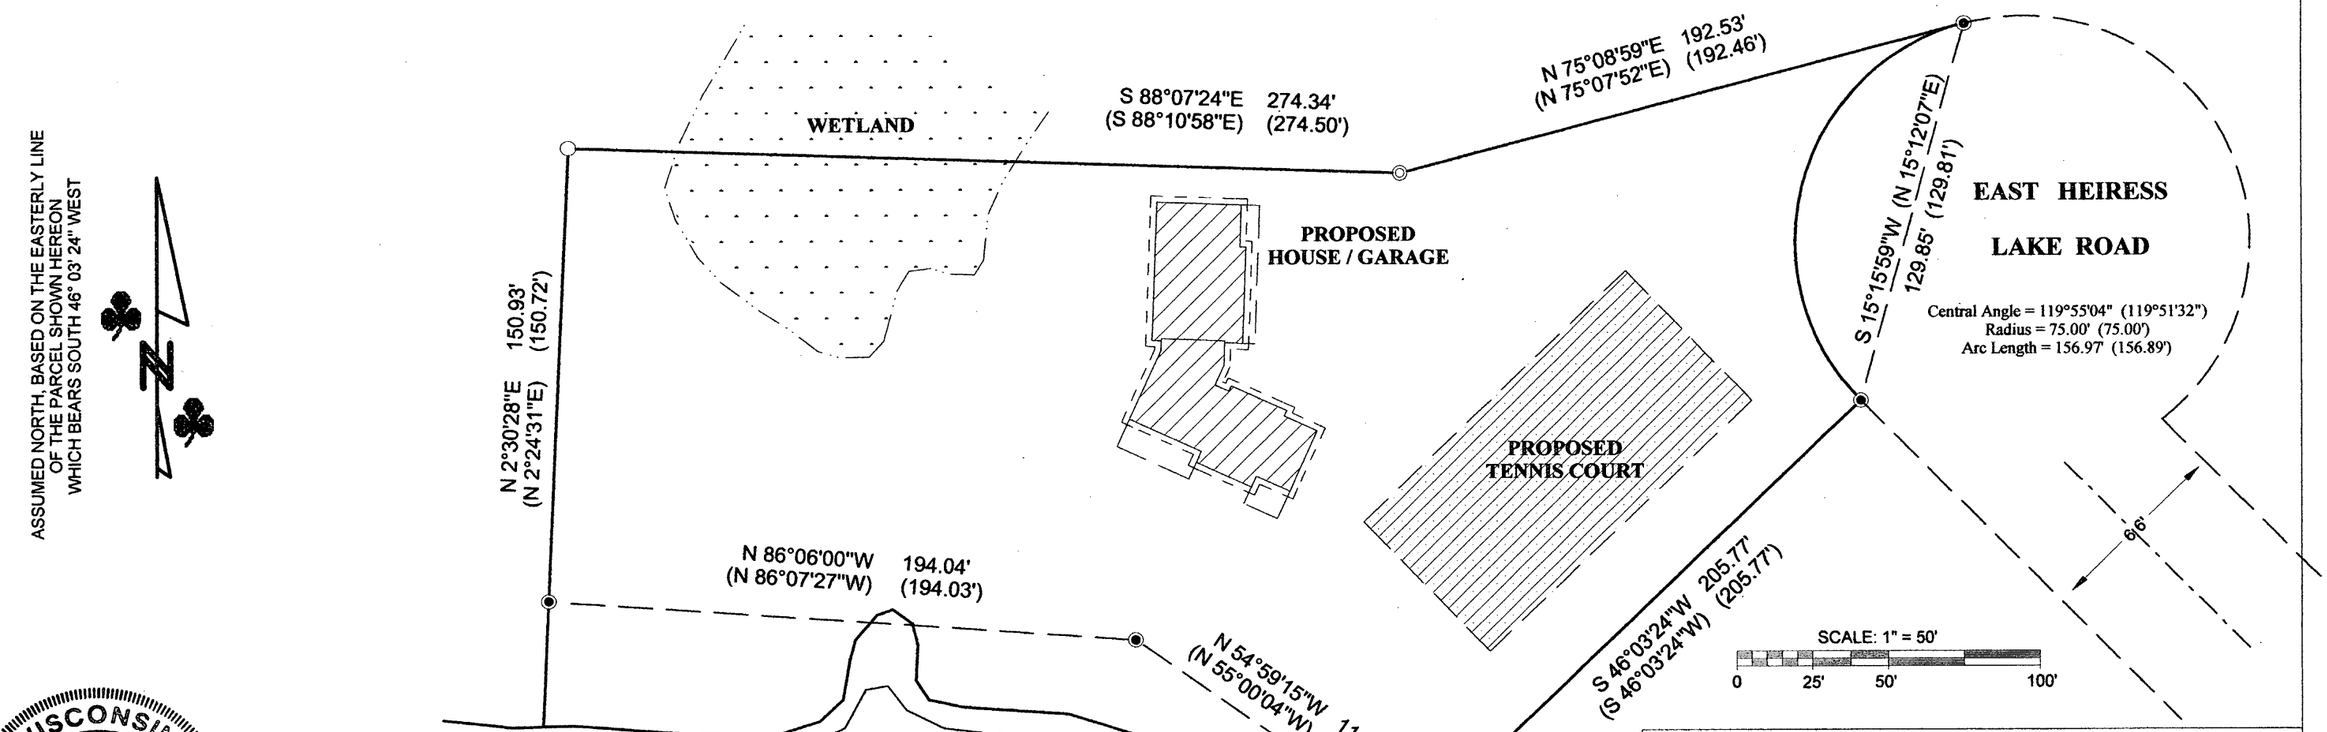

WISCONSIN
BENTON A. McMULLEN
S-2555
HAZELHURST, WI
LAND SURVEYOR

Benton A. McMullen

Registered Land Surveyor # S-2555

A2825

NOTES:

1) FLAGGED PARCEL LINES WITH SURVEYOR'S RIBBON ARE ONLY A REPRESENTATION OF THE PROPERTY LINE AND SHOULD NOT BE USED FOR CONSTRUCTION PURPOSES.
2) IRON PIPE DIAMETERS GIVEN ARE OUTSIDE DIAMETERS
3) WATER WAY BOUNDARY / WETLAND DELINEATION MAYBE NEEDED. THE LAKE SHORE AND WETLAND LOCATED ON THIS SURVEY MAP IS APPROXIMATE.
4) THERE WERE NO EXISTING STRUCTURES ON THIS PARCEL AT TIME OF SURVEY.
5) IT IS NOT THE INTENT OF THIS SURVEY MAP TO SHOW ALL EASEMENTS.

MCMULLEN & ASSOCIATES, INCORPORATED
♣ "Your true north surveyors and soil testers" ♣
PO BOX 51, MINOCQUA, WISCONSIN 54548
TELEPHONE (715) 356-3011

"MILLER SURVEY"
LOT 8 OF THE PLAT OF HEIRESS LAKE HOMESITES
Part of the
SECTION 11, TOWNSHIP 37 NORTH, RANGE 6 EAST
Town of Cassian
Oneida County, Wisconsin

DRAFTED BY: Benton A. McMullen		DATE: September 23, 2013
SCALE: 1" = 50'	JOB #213043	SHEET 1 OF 1

A2825