A2849

A2849

THE WEST 80' OF LOT 5, BLOCK 4, S.H. ALBANS 2ND ADDITION, CITY OF RHINELANDER, ONEIDA COUNTY, WI.

BEARINGS REFERENCED TO THE NORTH LINE OF LOT 5
ASSUMED TO BEAR S 61°34'58" E

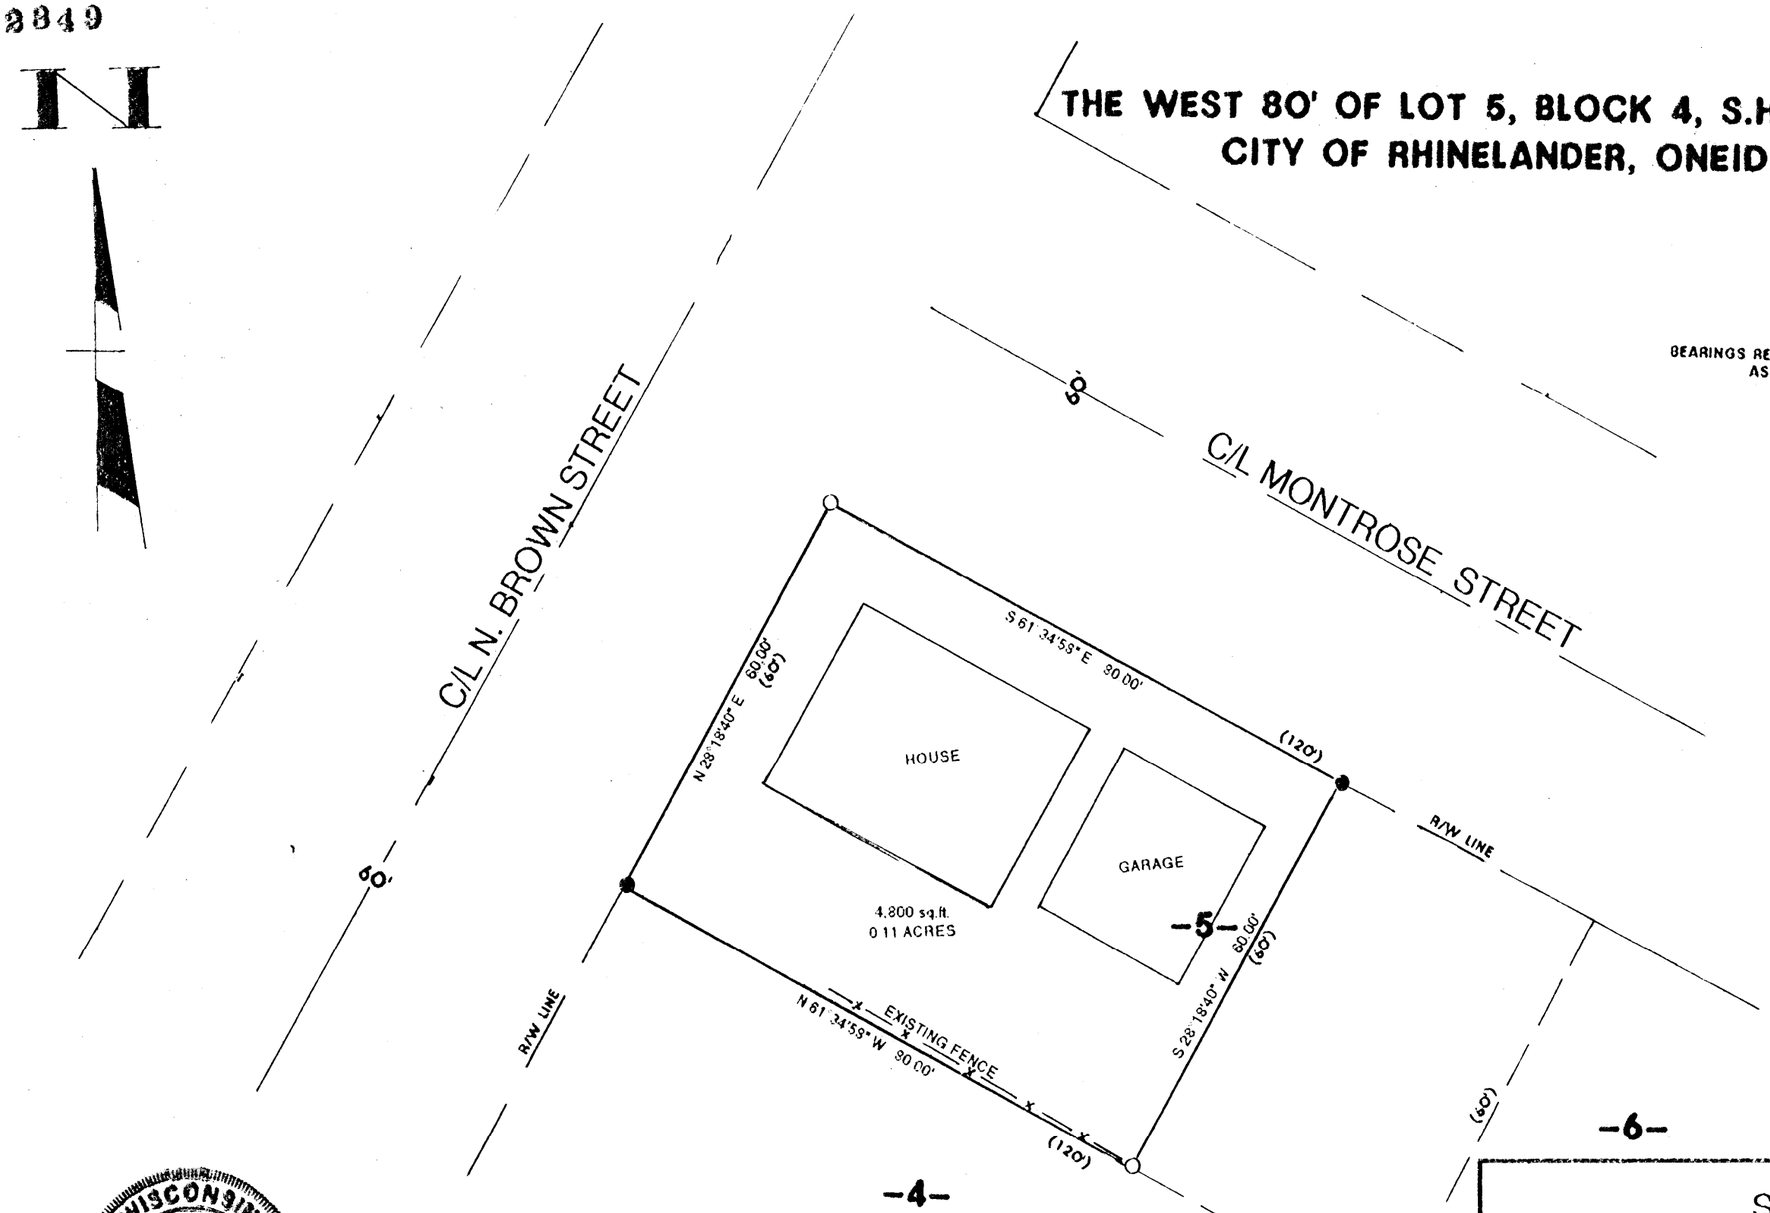

MAP # A2849
DATE FILED 2-5-14
BY JB
DESCRIPTION FILED
ONEIDA CO. SURVEYOR'S OFFICE

LEGEND:

- ● FOUND 1 1/4" IRON PIPE
- ○ SET 1"X 18" IRON PIPE
- ( ) RECORDED AS

WISCONSIN
JON W. BANDOW
S-2731
RHINELANDER, WI
LAND SURVEYOR

I JON W. BANDOW HEREBY CERTIFY THAT I HAVE SURVEYED THIS PARCEL OF LAND UNDER THE DIRECTION OF SUE WAYDICK AND THAT THIS MAP IS A TRUE AND CORRECT REPRESENTATION OF THE LANDS SURVEYED TO THE BEST OF MY KNOWLEDGE AND BELIEF; AND THAT I HAVE COMPLIED WITH A-E 7 OF THE WISCONSIN ADMINISTRATIVE CODE.

Jon W. Bandow — JON W. BANDOW

10-4-2013 — DATE

SURVEY FOR
SUE WAYDICK

SCALE: 1" = 20'	APPROVED BY:	DRAWN BY R.B.
DATE: 9/17/13		REVISED

GENISOT AND ASSOC. INC.

1512 N EAGLE STREET
RHINELANDER WI. 54501

DRAWING NUMBER
11,307

A2849

A2849