A2850

LOT 6, BLOCK 4, OF S.D. SUTLIFF'S ADDITION TO THE CITY OF RHINELANDER, LOCATED IN GOV'T LOT 5, SECTION 6, T36N, R9E, CITY OF RHINELANDER, ONEIDA COUNTY, WISCONSIN

MAP # A2850
DATE FILED 2-5-14
BY JB
DESCRIPTION FILED
ONEIDA CO. SURVEYOR'S OFFICE

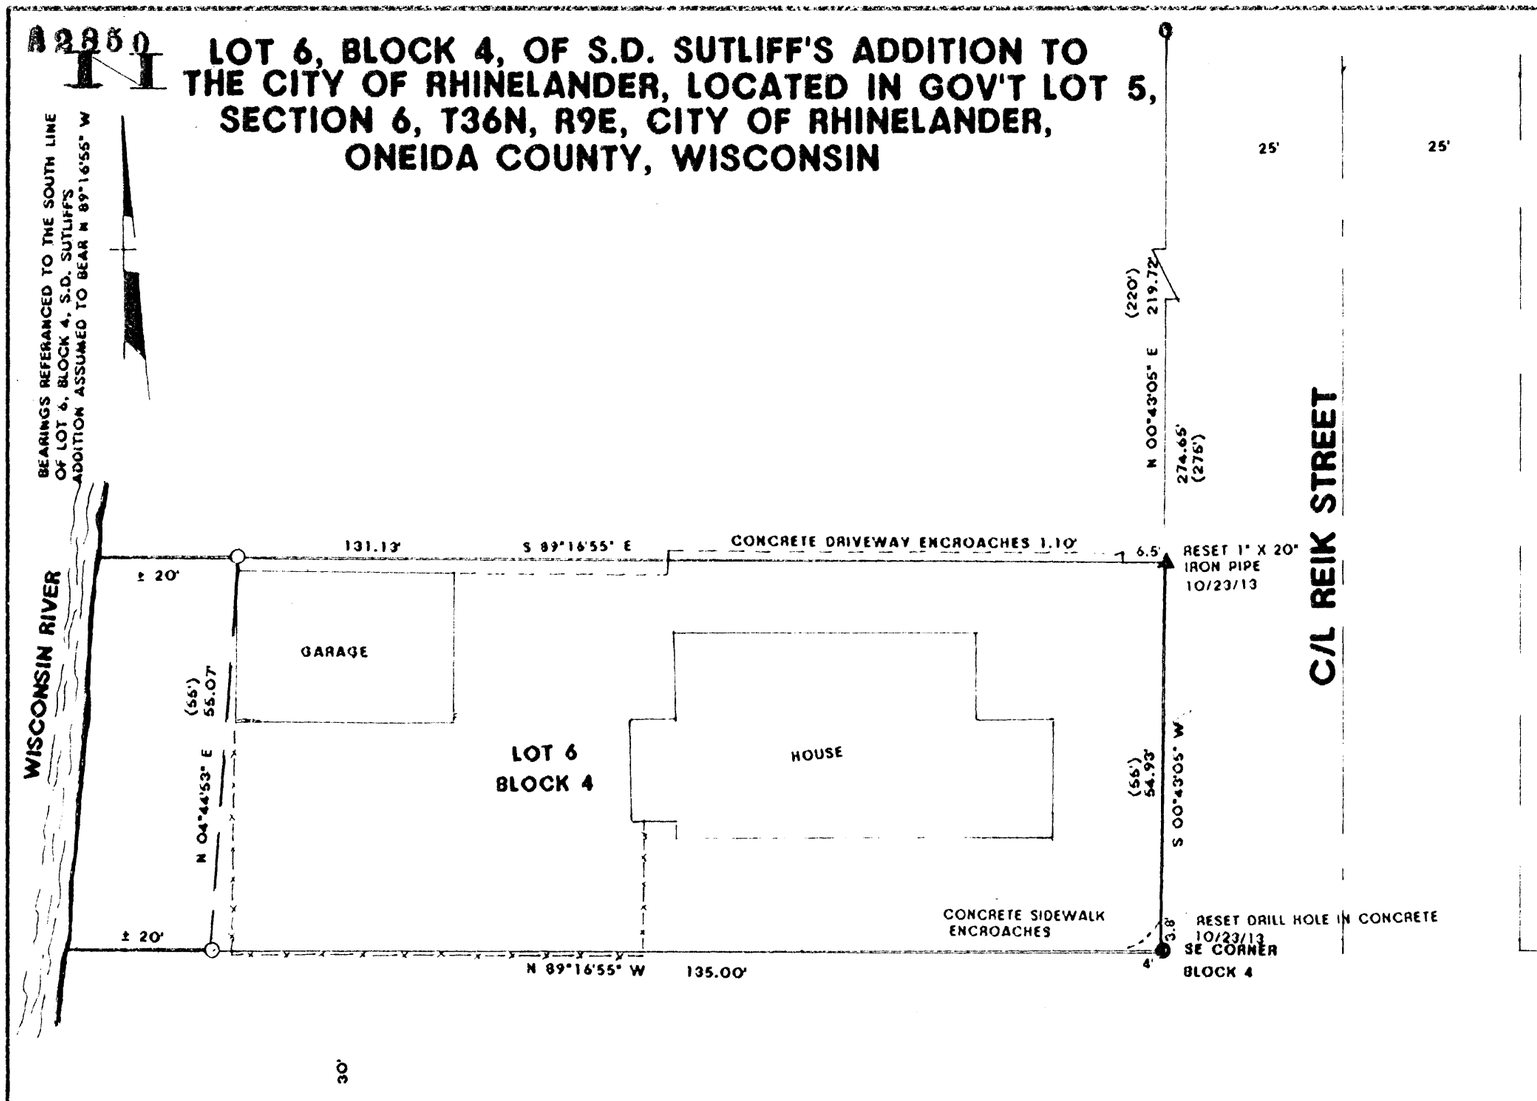

LEGEND:

- ● FOUND 1" IRON PIPE
- ○ SET 1" X 20" IRON PIPE
- ▲ SET P.K. NAIL
- ( ) RECORDED AS

WISCONSIN RUSSELL F. BROWN S-2148 RHINELANDER, WI LAND SURVEYOR

REVISED TO RESET CORNERS ALONG REIK ST. AFTER CONSTRUCTION 10/23/13

I, RUSSELL F. BROWN, HEREBY CERTIFY THAT I HAVE SURVEYED THE ABOVE PARCEL OF LAND UNDER THE DIRECTION OF GARY FRALICK AND THAT THE ABOVE MAP IS A TRUE AND CORRECT REPRESENTATION OF THE PARCEL SURVEYED TO THE BEST OF MY KNOWLEDGE AND BELIEF, AND THAT I HAVE COMPLIED WITH THE PROVISIONS OF AE 7 OF THE WISCONSIN ADMINISTRATIVE CODE.

Russell F. Brown — RUSSELL F. BROWN

10/23/13 — DATE

SURVEY FOR
GARY FRALICK

SCALE: 1" = 20'	APPROVED BY	DRAWN BY R.B.
DATE: 9/11/13		REVISED

GENISOT & ASSOC. INC. A2850

1512 N. EAGLE STREET
RHINELANDER, WISCONSIN

DRAWING NUMBER 11,305

A2850