A 2882

SOUTH LINE SURVEY OF THOSE LANDS DESCRIBED IN DOCUMENT # 686403, LOCATED IN GOV'T. LOT 7, SECTION 14, T36N, R09E, TOWN OF PELICAN, ONEIDA COUNTY, WI.

BIXBY LAND SURVEYING INC.
P.O. BOX 1532
RHINELANDER, WI.
715-362-5263

SURVEY FOR MAURICE VANDYKE
DWG # 654

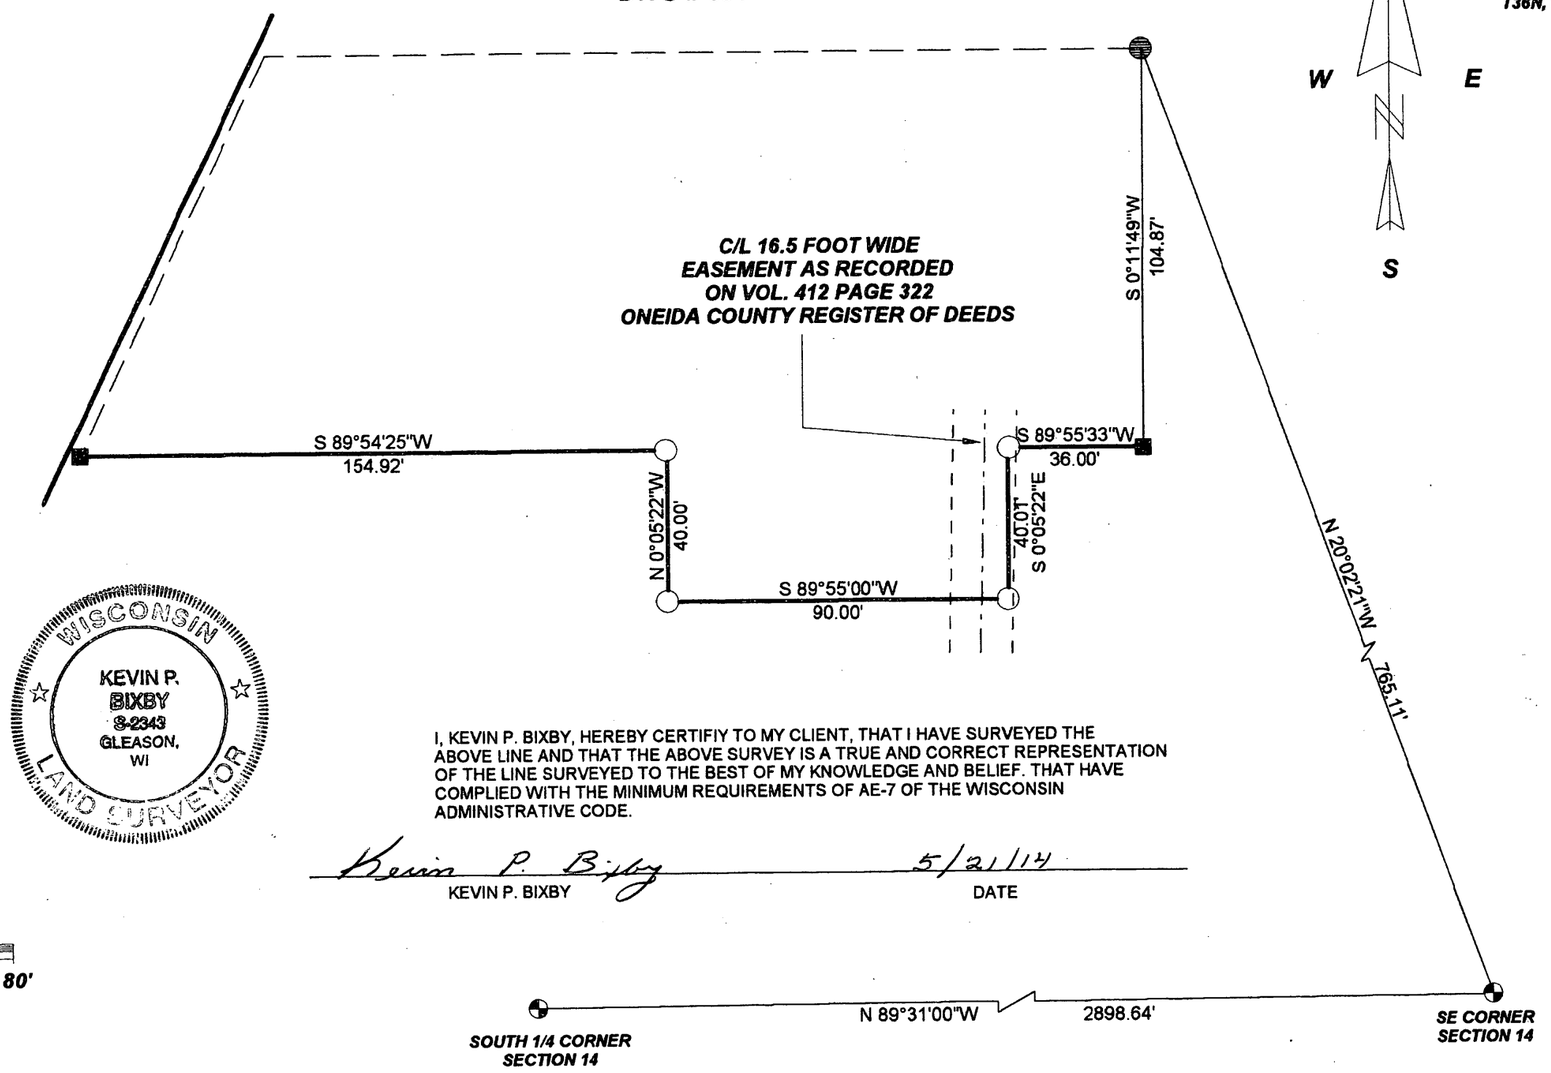

LEGEND

- EXISTING 1" IRON PIPE
- EXISTING 1 1/2" IRON PIPE
- SET 1" X 12" IRON PIPE

WISCONSIN
KEVIN P. BIXBY
S-2343
GLEASON, WI
LAND SURVEYOR

I, KEVIN P. BIXBY, HEREBY CERTIFIY TO MY CLIENT, THAT I HAVE SURVEYED THE ABOVE LINE AND THAT THE ABOVE SURVEY IS A TRUE AND CORRECT REPRESENTATION OF THE LINE SURVEYED TO THE BEST OF MY KNOWLEDGE AND BELIEF. THAT HAVE COMPLIED WITH THE MINIMUM REQUIREMENTS OF AE-7 OF THE WISCONSIN ADMINISTRATIVE CODE.

Kevin P. Bixby — KEVIN P. BIXBY
5/21/14 — DATE

SCALE: 1" = 40'

0 20' 40' 80'

MAP # A 2882
DATE FILED 5/22/14
BY KH
DESCRIPTION FILED
ONEIDA CO. SURVEYOR'S OFFICE

SHEET 1 OF 1 SHEET

A 2882

A 2882