A2967

RETRACEMENT & ELEVATION SURVEY
OF DOC.#722904
AS LOCATED IN GOV'T. LOT 4, SEC. 1, T. 36 N., R. 8 E., CITY OF RHINELANDER, ONEIDA COUNTY, WI.

MAP # A2967-
DATE FILED 12-26-14
BY JB
DESCRIPTION FILED
ONEIDA CO. SURVEYOR'S OFFICE

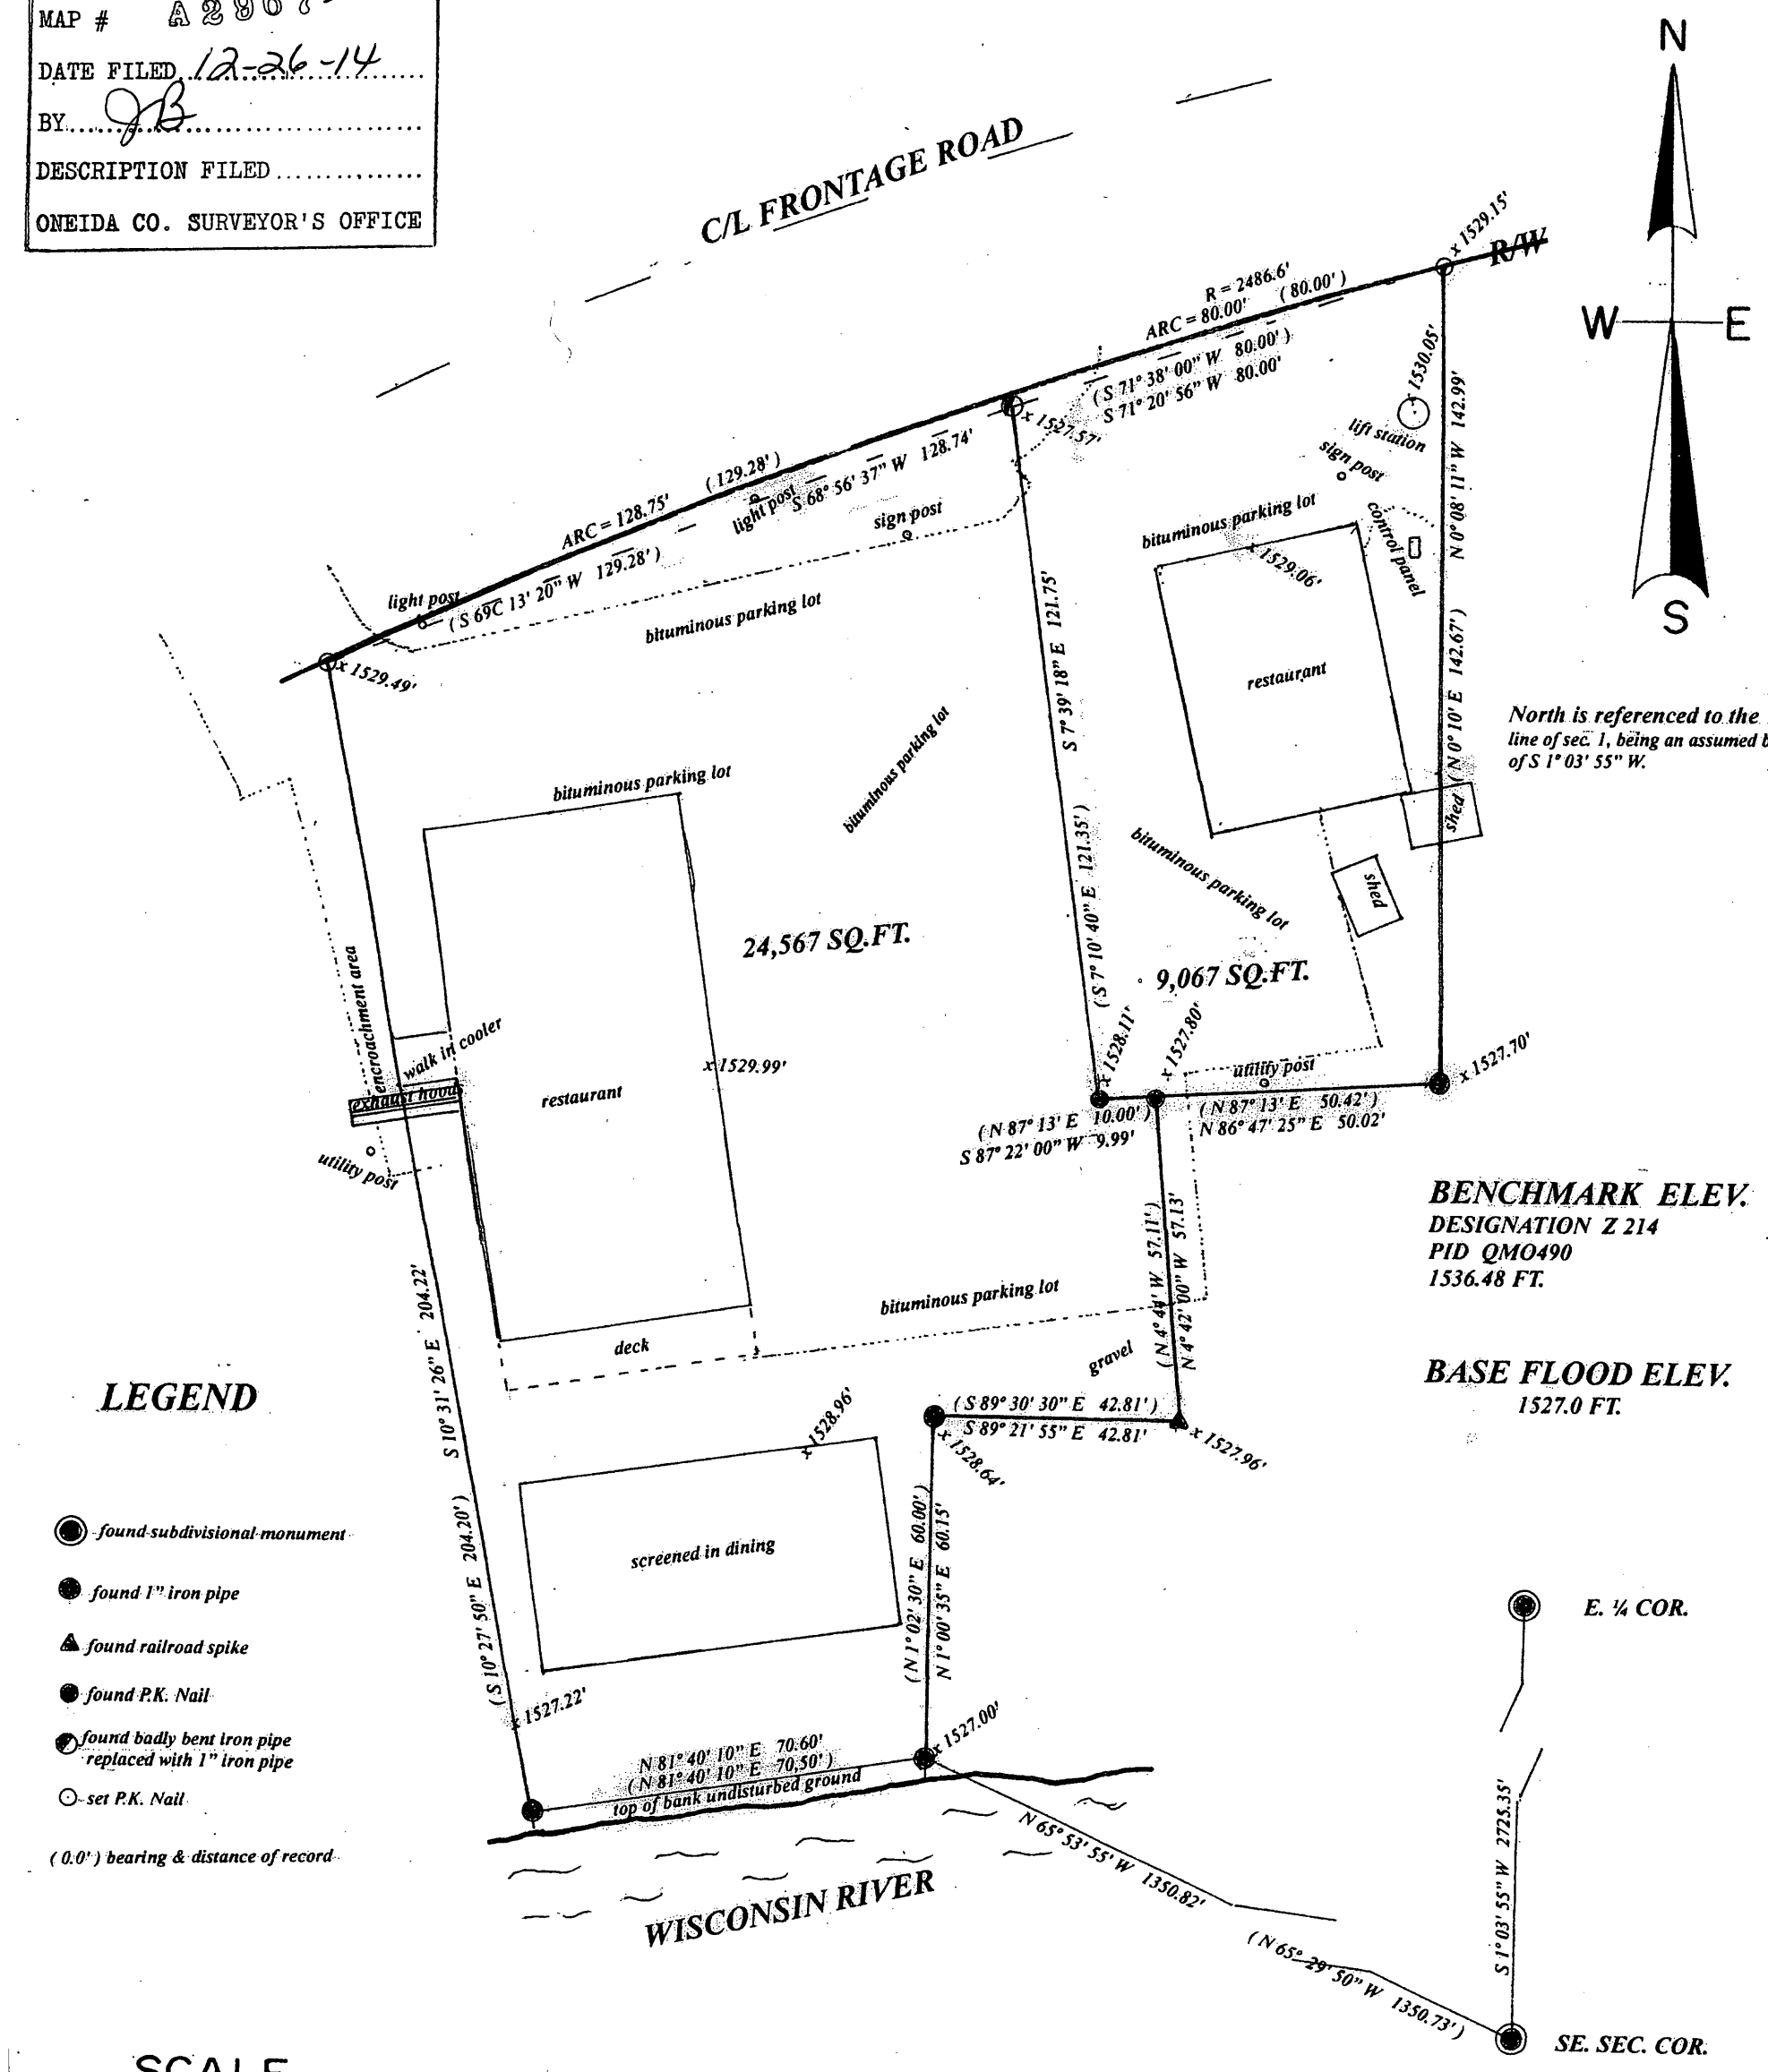

North is referenced to the East line of sec. 1, being an assumed bearing of S 1° 03' 55" W.

BENCHMARK ELEV.
DESIGNATION Z 214
PID QMO490
1536.48 FT.

BASE FLOOD ELEV.
1527.0 FT.

LEGEND

- found subdivisional monument
- found 1" iron pipe
- found railroad spike
- found P.K. Nail
- found badly bent iron pipe replaced with 1" iron pipe
- set P.K. Nail
- (0.0') bearing & distance of record

SCALE
1" = 30'
0 10 20 30 60

I, Todd Loftus, Registered Land Surveyor, hereby certify That I have surveyed the property shown hereon. That This map represents an accurate survey of said property To the best of my knowledge & belief. That I have Performed this survey by order of Mark Gutteter And that I have complied with the applicable requirements Of the Wisconsin Administrative Code A.E.7.

DATE oct. 6, 2014
SIGNED Todd Loftus
LOFTUS SURVEYING

WISCONSIN
TODD J. LOFTUS
S-1523
RHINELANDER, WIS.
LAND SURVEYOR

Survey for Mark Gutteter
Rhinelander, WI.

LOFTUS SURVEYING
860 BALSAM STREET
RHINELANDER, WI. 54501
TEL/FAX 715-369-1142
HODAG28@HOTMAIL.COM

1856B7 A2967

A2967