A3000

LANDS BEING THE WEST 1/2 OF THE NW.1/4 OF THE NW.1/4 AND THE WEST 1/2 OF THE SW.1/4 OF THE NW.1/4 OF SECTION 17, T. 38 N., R. 8 E., TOWN OF NEWBOLD, ONEIDA COUNTY, WISCONSIN AND BEING MORE PARTICULARLY DESCRIBED AS FOLLOWS: BEGINNING AT THE NORTHWEST CORNER OF SAID SECTION 17; THENCE S.88°53'45"E., ALONG THE NORTH LINE OF SAID NW.1/4 OF SECTION 17, A DISTANCE OF 632.67 FEET TO THE NORTHEAST CORNER OF SAID WEST 1/2 OF THE NW.1/4 OF THE NW.1/4; THENCE S.0°56'35"W., ALONG THE EAST LINE OF SAID WEST 1/2 OF THE NW.1/4 OF THE NW.1/4 AND ALSO THE EAST LINE OF THE WEST 1/2 OF THE SW.1/4 OF THE NW.1/4, A DISTANCE OF 2583.13 FEET TO THE SOUTHEAST CORNER OF SAID WEST 1/2 OF THE SW.1/4 OF THE NW.1/4; THENCE N.89°34'50"W., A DISTANCE OF 644.83 FEET TO THE WEST 1/4 CORNER OF SAID SECTION 17; THENCE N. 1°12'40"E., A DISTANCE OF 2590.84 FEET TO THE POINT OF BEGINNING.

SAID PARCEL CONTAINS 37.93 ACRES, MORE OR LESS

CURVE DATA

CURVE NO.	DELTA	RADIUS	LENGTH OF CURVE	LONG CORD BEARING	LONG CORD DISTANCE
1 - 2	26°10'22"	179.82'	82.14'	S 32°29'29" E	81.43'
3 - 4	81°54'40"	263.00'	375.99'	S 04°37'15" E	344.77'
5 - 6	81°54'40"	197.00'	281.63'	S 04°37'15" E	258.25

LEGEND

- FOUND 4" ALUM CAP
- FOUND 1-1/2" IRON PIPE
- FOUND 1-1/4" IRON PIPE
- FOUND 1" IRON PIPE
- FOUND 3/4" IRON REBAR
- FOUND PK NAIL
- FOUND 2" ALUM MONUMENT
- SET 3/4" BY 18" SOLID ROD-1.50 LBS./FT.
- SET 4" PK NAIL

(R) RECORD INFORMATION

(M) MEASURED INFORMATION

MAP # A3000

DATE FILED 3-12-15

BY JB

DESCRIPTION FILED

ONEIDA CO. SURVEYOR'S OFFICE

WISCONSIN EUGENE C. UTTECH S-1451 RHINELANDER WI LAND SURVEYOR

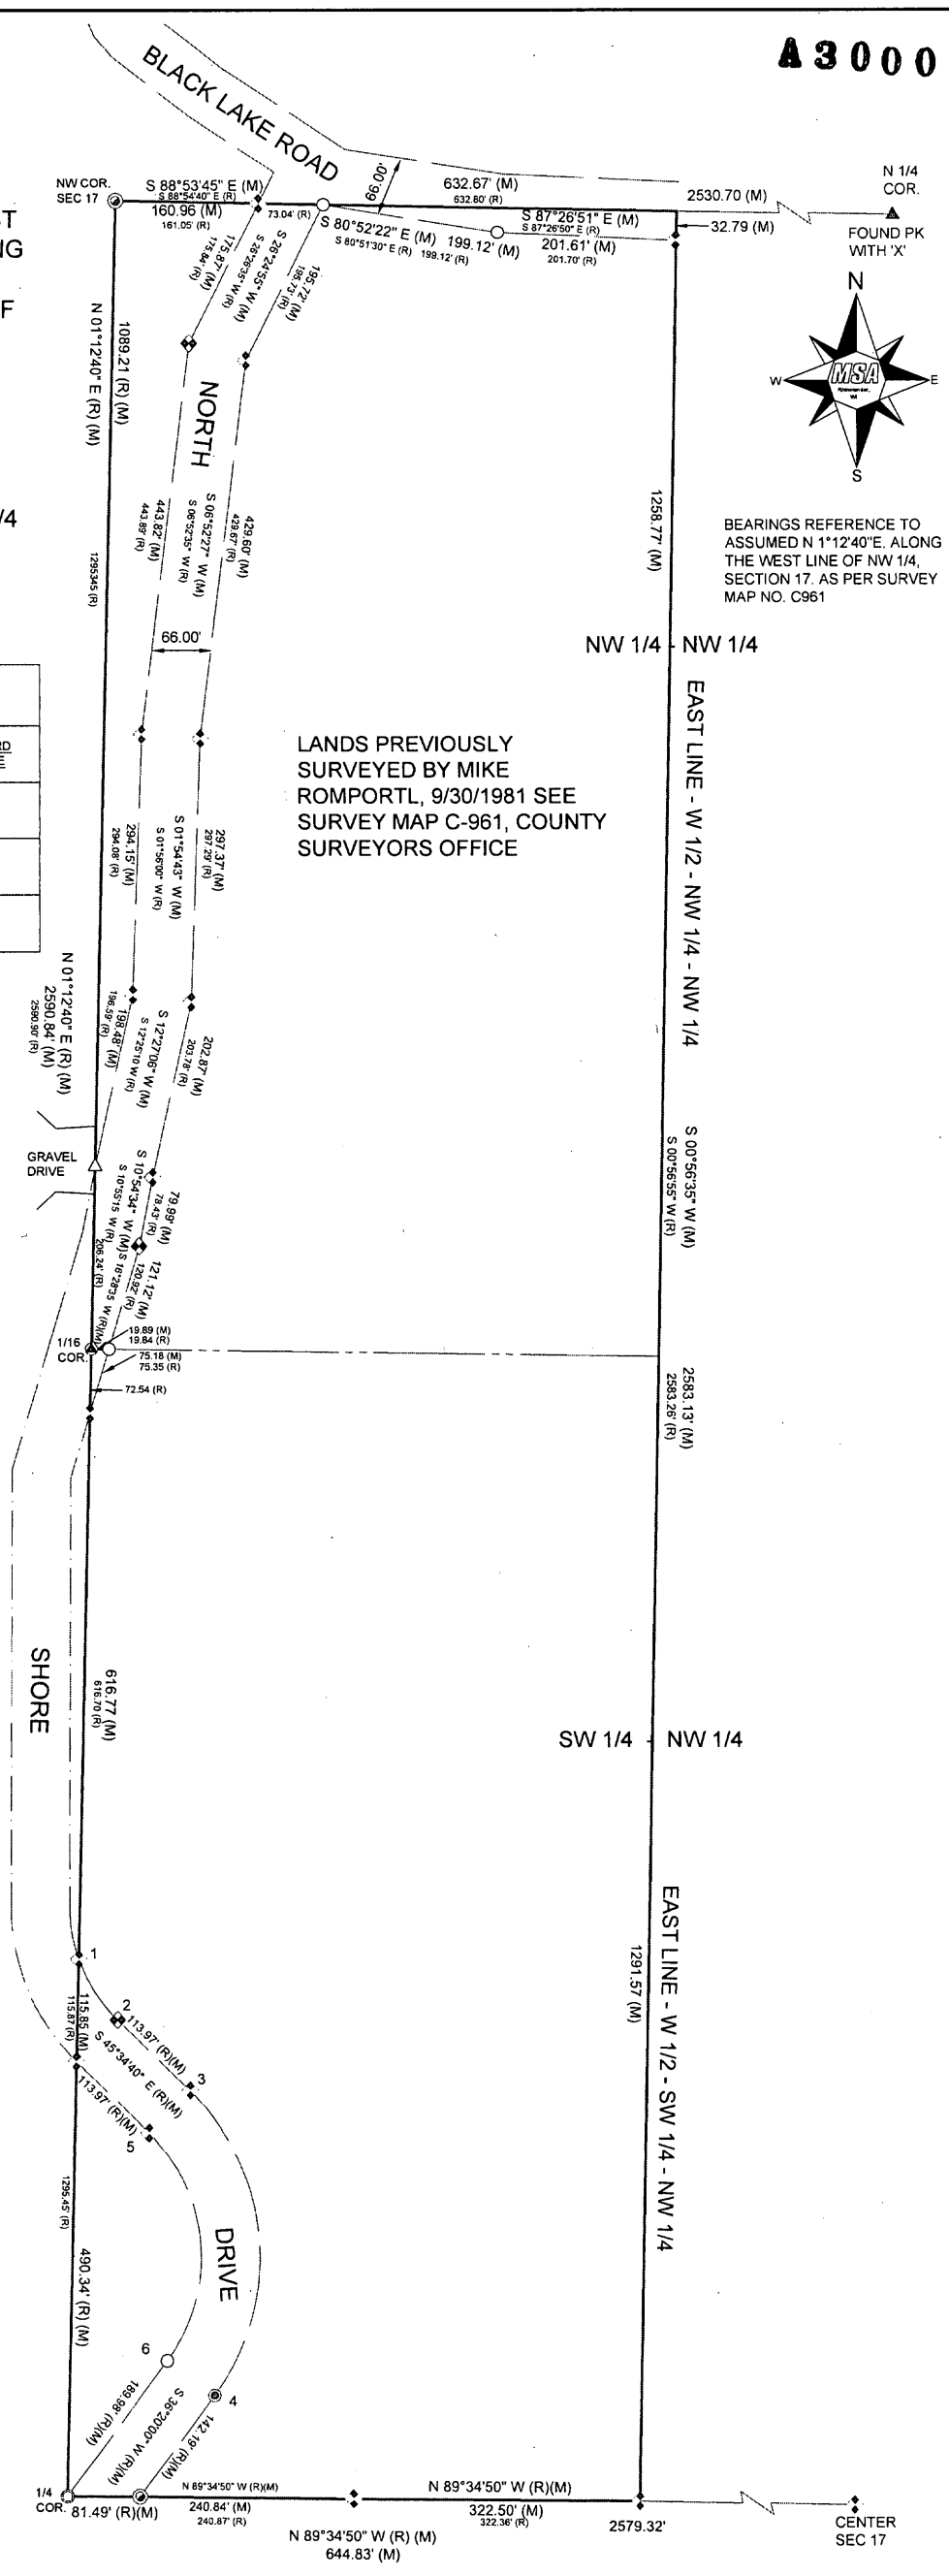

I, Eugene C. Uttech, Professional Land Surveyor of the State of Wisconsin, do hereby certify that I have made this survey by the direction of Karen Krueger-Pierce. I further certify that this survey is correct to the best of my knowledge and belief.

Eugene C Uttech 2-9-15

Eugene C. Uttech, PLS Dated:

Exempt from Planning and Zoning Reivew.

Signature Date 2/26/2015

A3000

FILE NO. 14926000 SHEET 1 OF 1

KAREN KRUEGER-PIERCE

REVISION | DATE | NO.

SCALE: AS SHOWN
DRAWN BY: KSM
CHECKED BY: ECU

PROJECT NO.:
PROJECT DATE:
F.B.:
PLOT DATE: 2/10/15, P:\14900s\14926\14926000\CADD\CD\14926000 MODEL.dwg