A3017

A3017

SURVEY OF PART OF LOT 1 OF CSM. VOL. 7, PG. 1826 & OTHER LANDS LOCATED IN GOV'T. LOT 1, SEC. 30, T. 37 N., R. 9 E., TOWN OF PINE LAKE, ONEIDA COUNTY, WI.

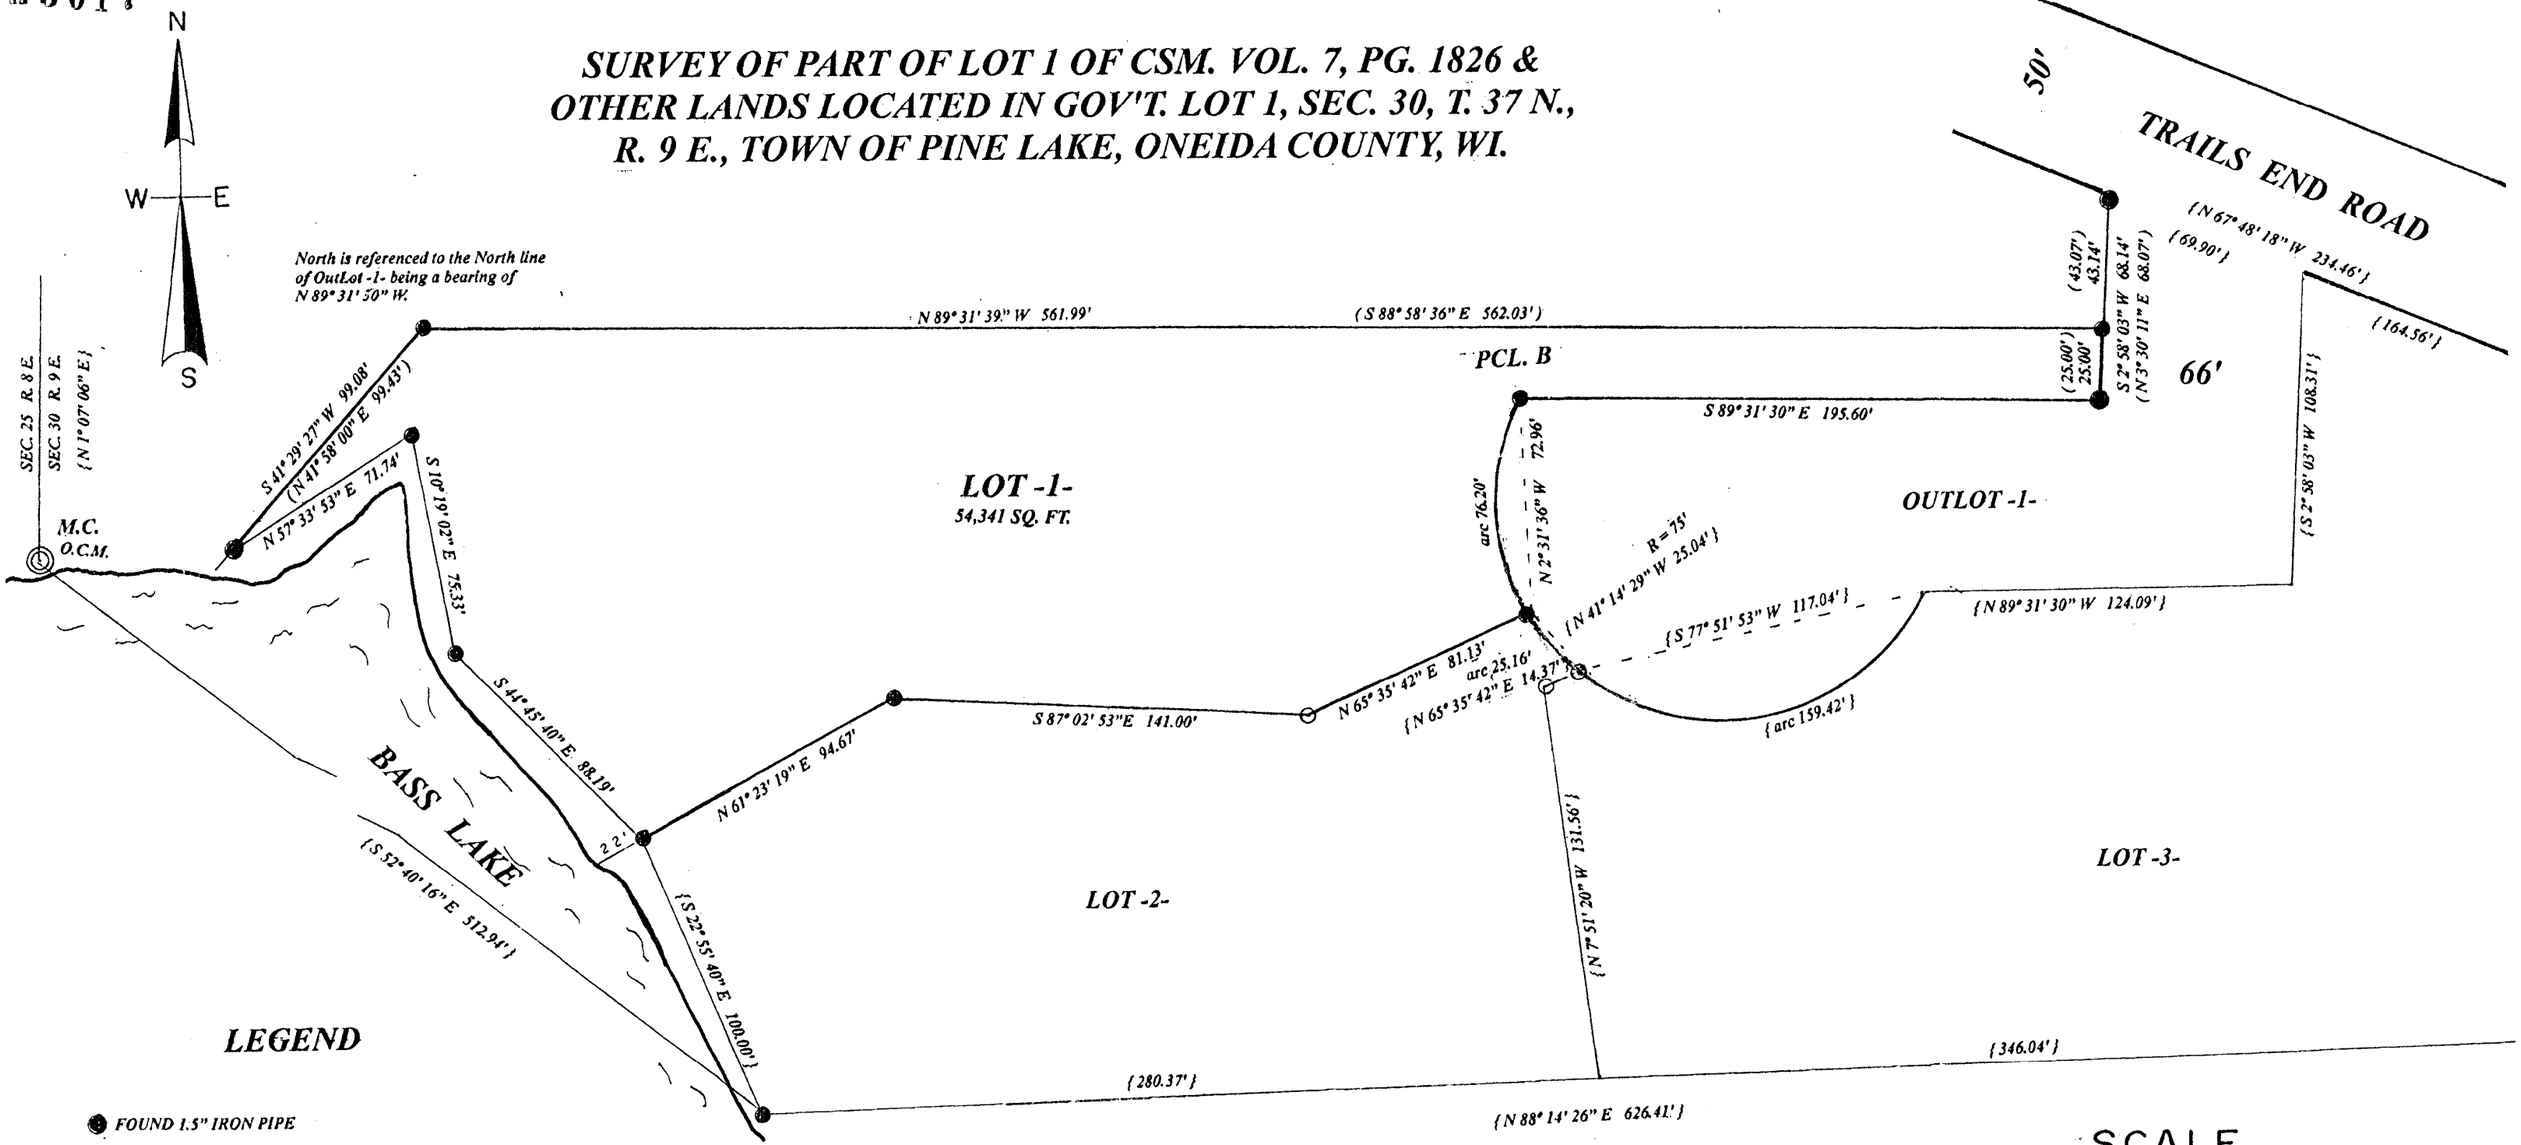

LEGEND

- FOUND 1.5" IRON PIPE
- FOUND 1" IRON PIPE
- SET 1" IRON PIPE
- SUBDIVISIONAL MONUMENT OF RECORD
- (BEARING & DISTANCE BY GENISOT)
- {0.00'} BEARING & DISTANCE OF RECORD

MAP # A3017
DATE FILED 4-30-15
BY JB
DESCRIPTION FILED
ONEIDA CO. SURVEYOR'S OFFICE

I, Todd Loftus, Professional Land Surveyor, hereby certify, that I have surveyed the property shown hereon. That this map represents an accurate survey of said property to the best of my knowledge & belief. That I have performed this survey by order of Patricia Vacobson and that I have complied with the applicable requirements of the Wisconsin Administrative Code A.E.7.

DATE Dec. 18, 2014

SIGNED Todd Loftus

SCALE

1" = 50'

0 25 50 100 150

WISCONSIN
TODD J. LOFTUS
S-1523
RHINELANDER, WIS.
LAND SURVEYOR

Survey for Patricia Jacobson
Rhinelander, WI.

LOFTUS SURVEYING
860 BALSAM STREET
RHINELANDER, WI. 54501
TEL/FA 715-369-1142
HODAG28@HOTMAIL.COM

1865B7 A3017

A3017