A3205

Being a part of

Gov't. Lot 4 of Section 29

T 39 N, R 11 E

Town of Three lakes, Oneida County, WI.

Note: Description is provided on a separate sheet.

Bearings are based on the line between the S1/4 corner and an iron pipe located on the easterly right-of-way line of the Town Road which bears S88°20'00"W as being of record.

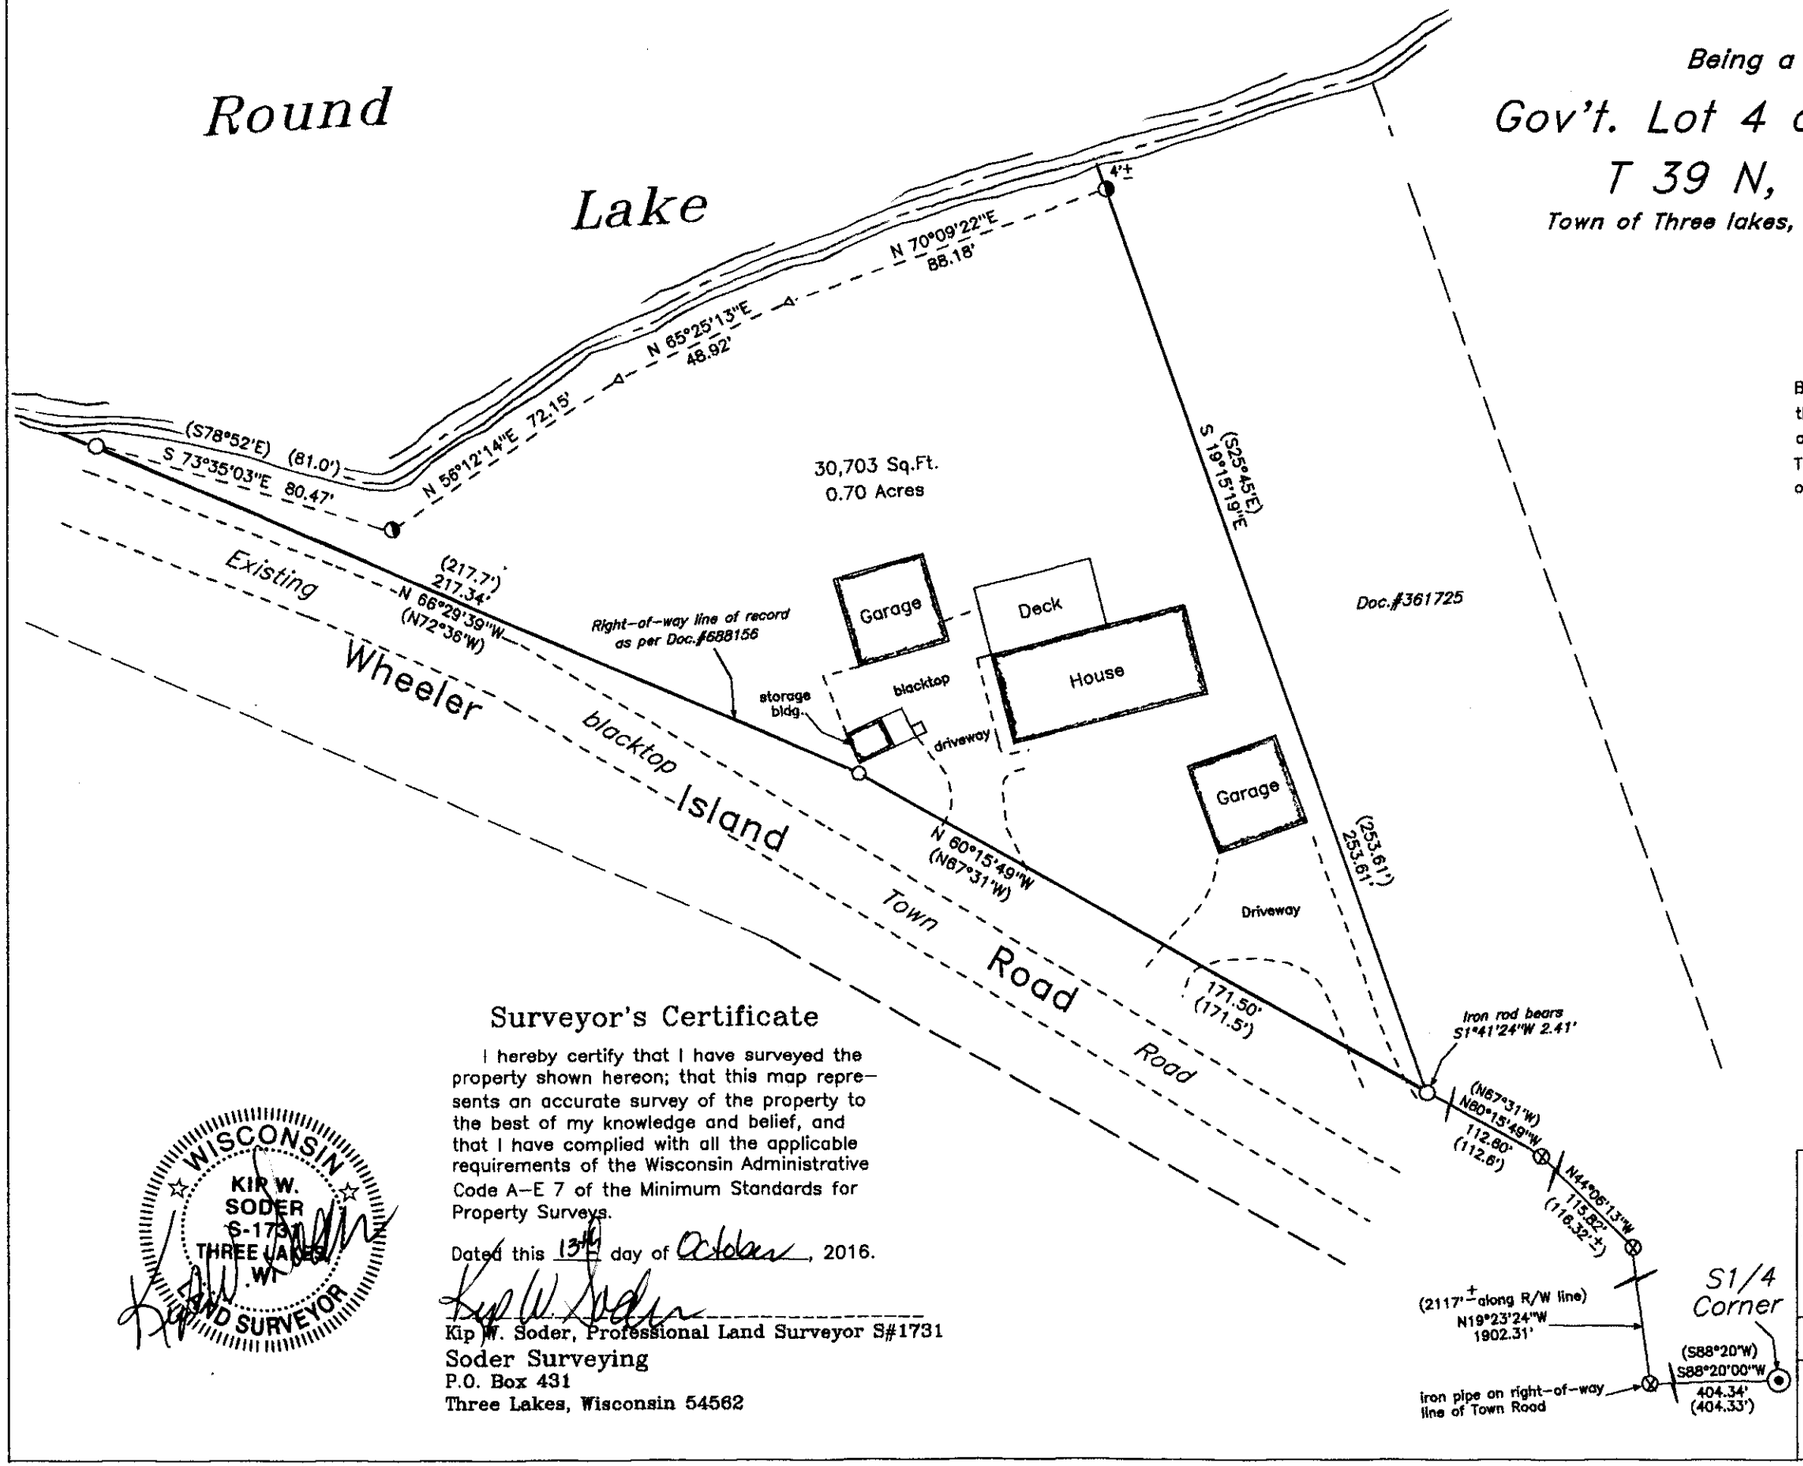

MAP # A3205 ✓
DATE 11/18/16
BY HB
ONEIDA CO. SURVEYOR'S OFFICE

—Legend—

- ⊙ Oneida Co. aluminum cap monument in place
- ⊗ 1" dia. iron pipe found in place
- ◑ 1/2" dia. iron pipe found in place
- ○ 1" dia. iron pipe set this survey
- △ Computed position
- ( ) Bearing & Distance of record

Surveyor's Certificate

I hereby certify that I have surveyed the property shown hereon; that this map represents an accurate survey of the property to the best of my knowledge and belief, and that I have complied with all the applicable requirements of the Wisconsin Administrative Code A-E 7 of the Minimum Standards for Property Surveys.

Dated this 13th day of October, 2016.

Kip W. Soder, Professional Land Surveyor S#1731
Soder Surveying
P.O. Box 431
Three Lakes, Wisconsin 54562

WISCONSIN KIP W. SODER S-1731 THREE LAKES, WI LAND SURVEYOR

Survey For:
Peter Weller
7700 Wheeler Island Road
Three Lakes, WI. 54562

Scale: 1" = 40'	Date: 10-13-2016	Drwn. By: K.W.S

Soder Surveying
P.O. Box 431
Three Lakes, WI 54562

Drg. No. 1456

A3205