Lot 1
Certified Survey Map No. 2222

Being a Part of

Gov't Lot 7, Section 24
T 39 N, R 8 E

Township of Newbold
Oneida County, Wisconsin

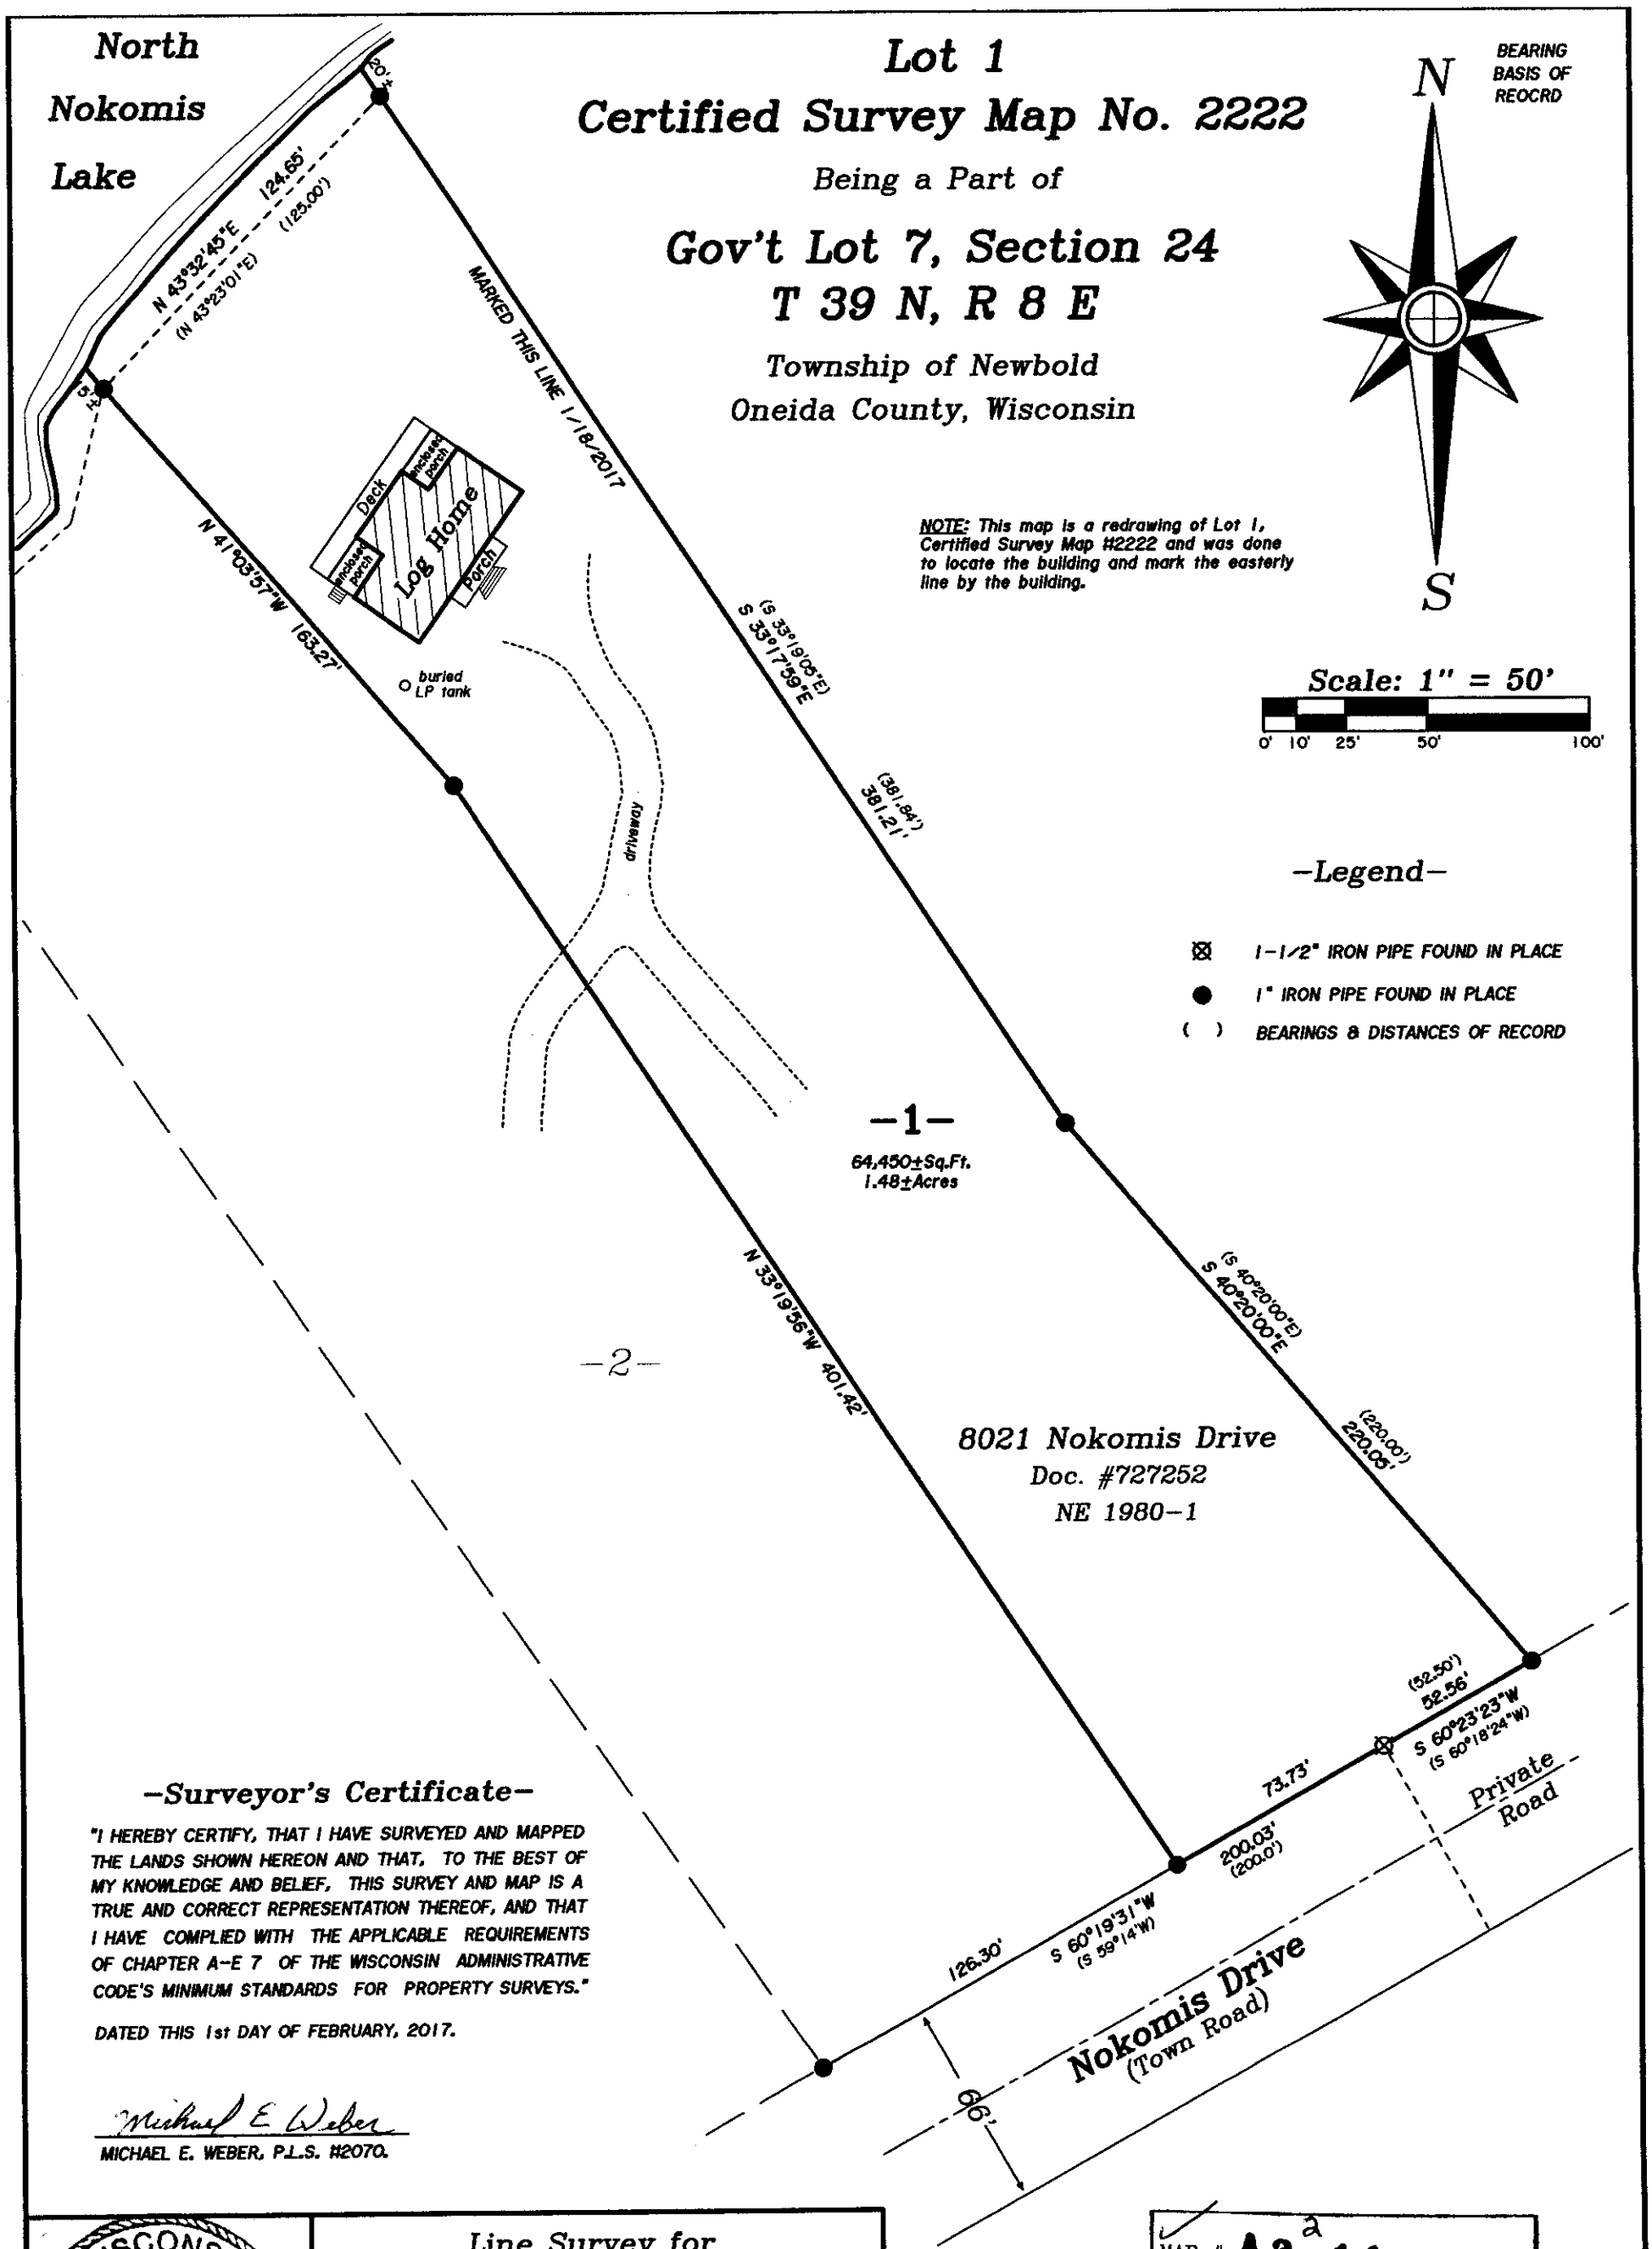

-Surveyor's Certificate-

"I HEREBY CERTIFY, THAT I HAVE SURVEYED AND MAPPED THE LANDS SHOWN HEREON AND THAT, TO THE BEST OF MY KNOWLEDGE AND BELIEF, THIS SURVEY AND MAP IS A TRUE AND CORRECT REPRESENTATION THEREOF, AND THAT I HAVE COMPLIED WITH THE APPLICABLE REQUIREMENTS OF CHAPTER A-E 7 OF THE WISCONSIN ADMINISTRATIVE CODE'S MINIMUM STANDARDS FOR PROPERTY SURVEYS."

DATED THIS 1st DAY OF FEBRUARY, 2017.

Michael E Weber
MICHAEL E. WEBER, P.L.S. #2070.

WISCONSIN MICHAEL E. WEBER S-2070 EAGLE RIVER WIS. LAND SURVEYOR

Line Survey for
Sean E. Hurley
P.O. Box 212
Lodi, WI 53555

SCALE: 1" = 50' DATE: 2/1/2017 DWN. BY. MW

Drawing No. E1520-1

Eagle Landmark Surveying Inc.
5035 Hwy. 70 West, Eagle River, WI 54521
P&F (715)479-9610 eaglelandmark@frontier.com

MAP # A 3 2 44
DATE 3/10/17
BY LH
DESC
ONEIDA CO. SURVEYOR'S OFFICE