A3386

Being a part of the

NE 1/4 of the SE 1/4
Section 2, T 38 N, R 11 E

Town of Three Lakes, Oneida County, Wisconsin

Scale: 1" = 50'

0' 25' 50' 100'

Note: Description is provided on a separate sheet.

Bearings are based on the east Section line of Section 2 which brears S4°00'15"W as being of record.

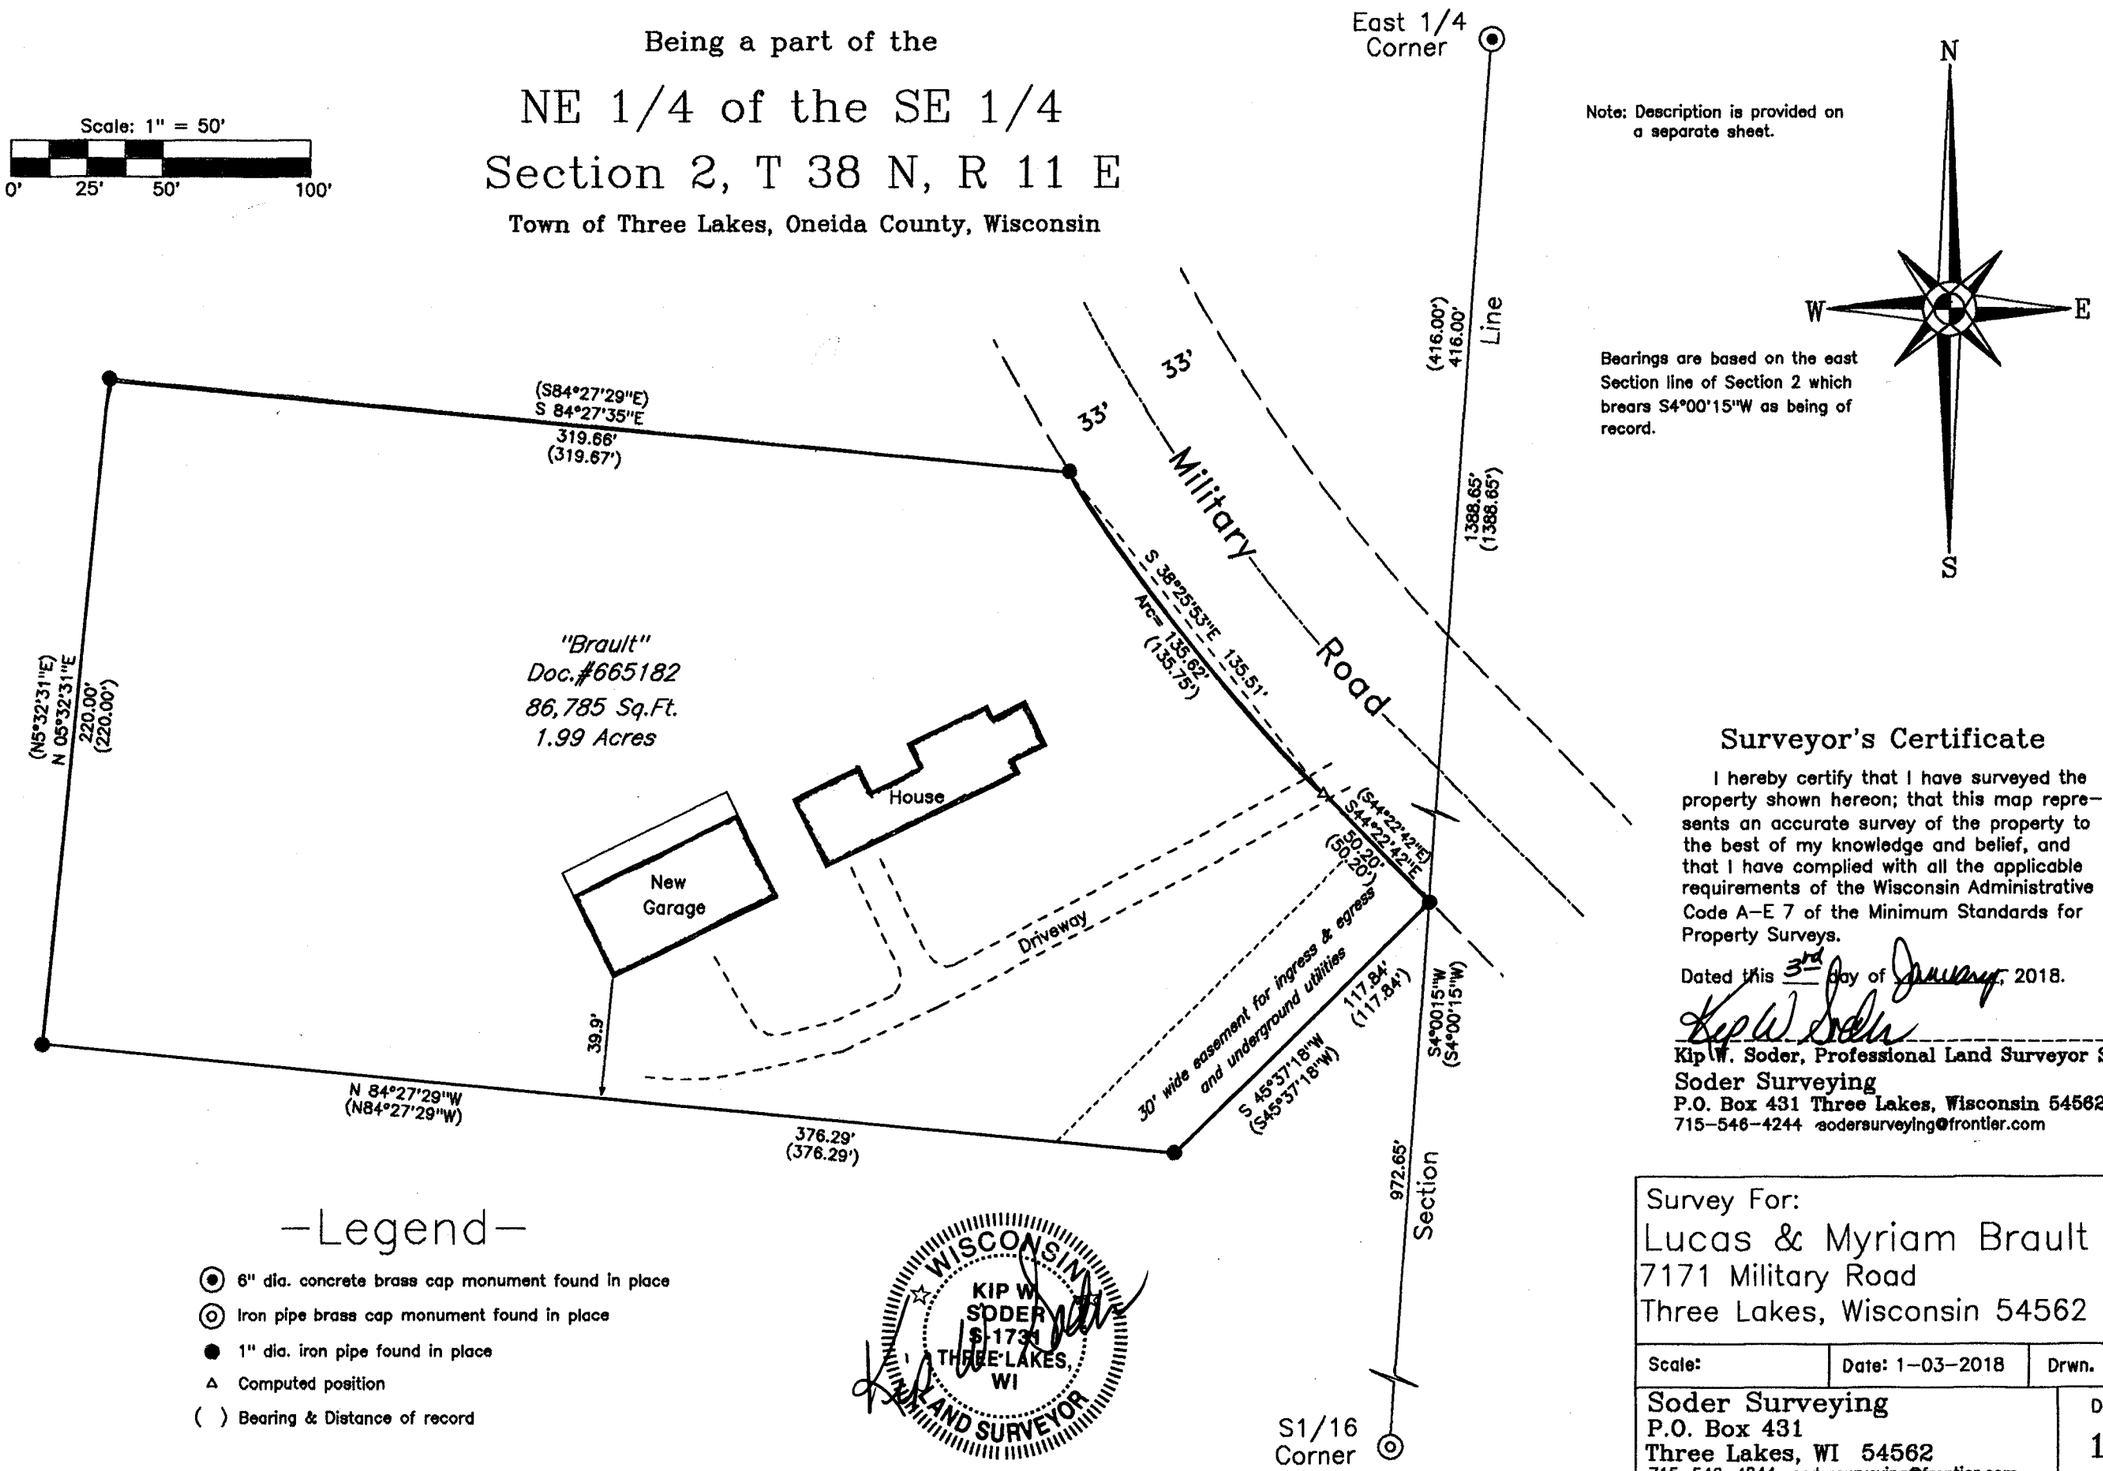

Surveyor's Certificate

I hereby certify that I have surveyed the property shown hereon; that this map represents an accurate survey of the property to the best of my knowledge and belief, and that I have complied with all the applicable requirements of the Wisconsin Administrative Code A-E 7 of the Minimum Standards for Property Surveys.

Dated this 3rd day of January, 2018.

Kip W. Soder

Kip W. Soder, Professional Land Surveyor S#1731
Soder Surveying
P.O. Box 431 Three Lakes, Wisconsin 54562
715-546-4244 sodersurveying@frontier.com

-Legend-

- 6" dia. concrete brass cap monument found in place
- Iron pipe brass cap monument found in place
- 1" dia. iron pipe found in place
- Computed position
- ( ) Bearing & Distance of record

WISCONSIN KIP W. SODER S-1731 THREE LAKES, WI LAND SURVEYOR

Survey For:
Lucas & Myriam Brault
7171 Military Road
Three Lakes, Wisconsin 54562

Scale:	Date: 1-03-2018	Drwn. By: K.W.S

Soder Surveying
P.O. Box 431
Three Lakes, WI 54562
715-546-4244 sodersurveying@frontier.com

Drg. No. 1544

✓A3386 Filed 5/29/18 MLO