A3460

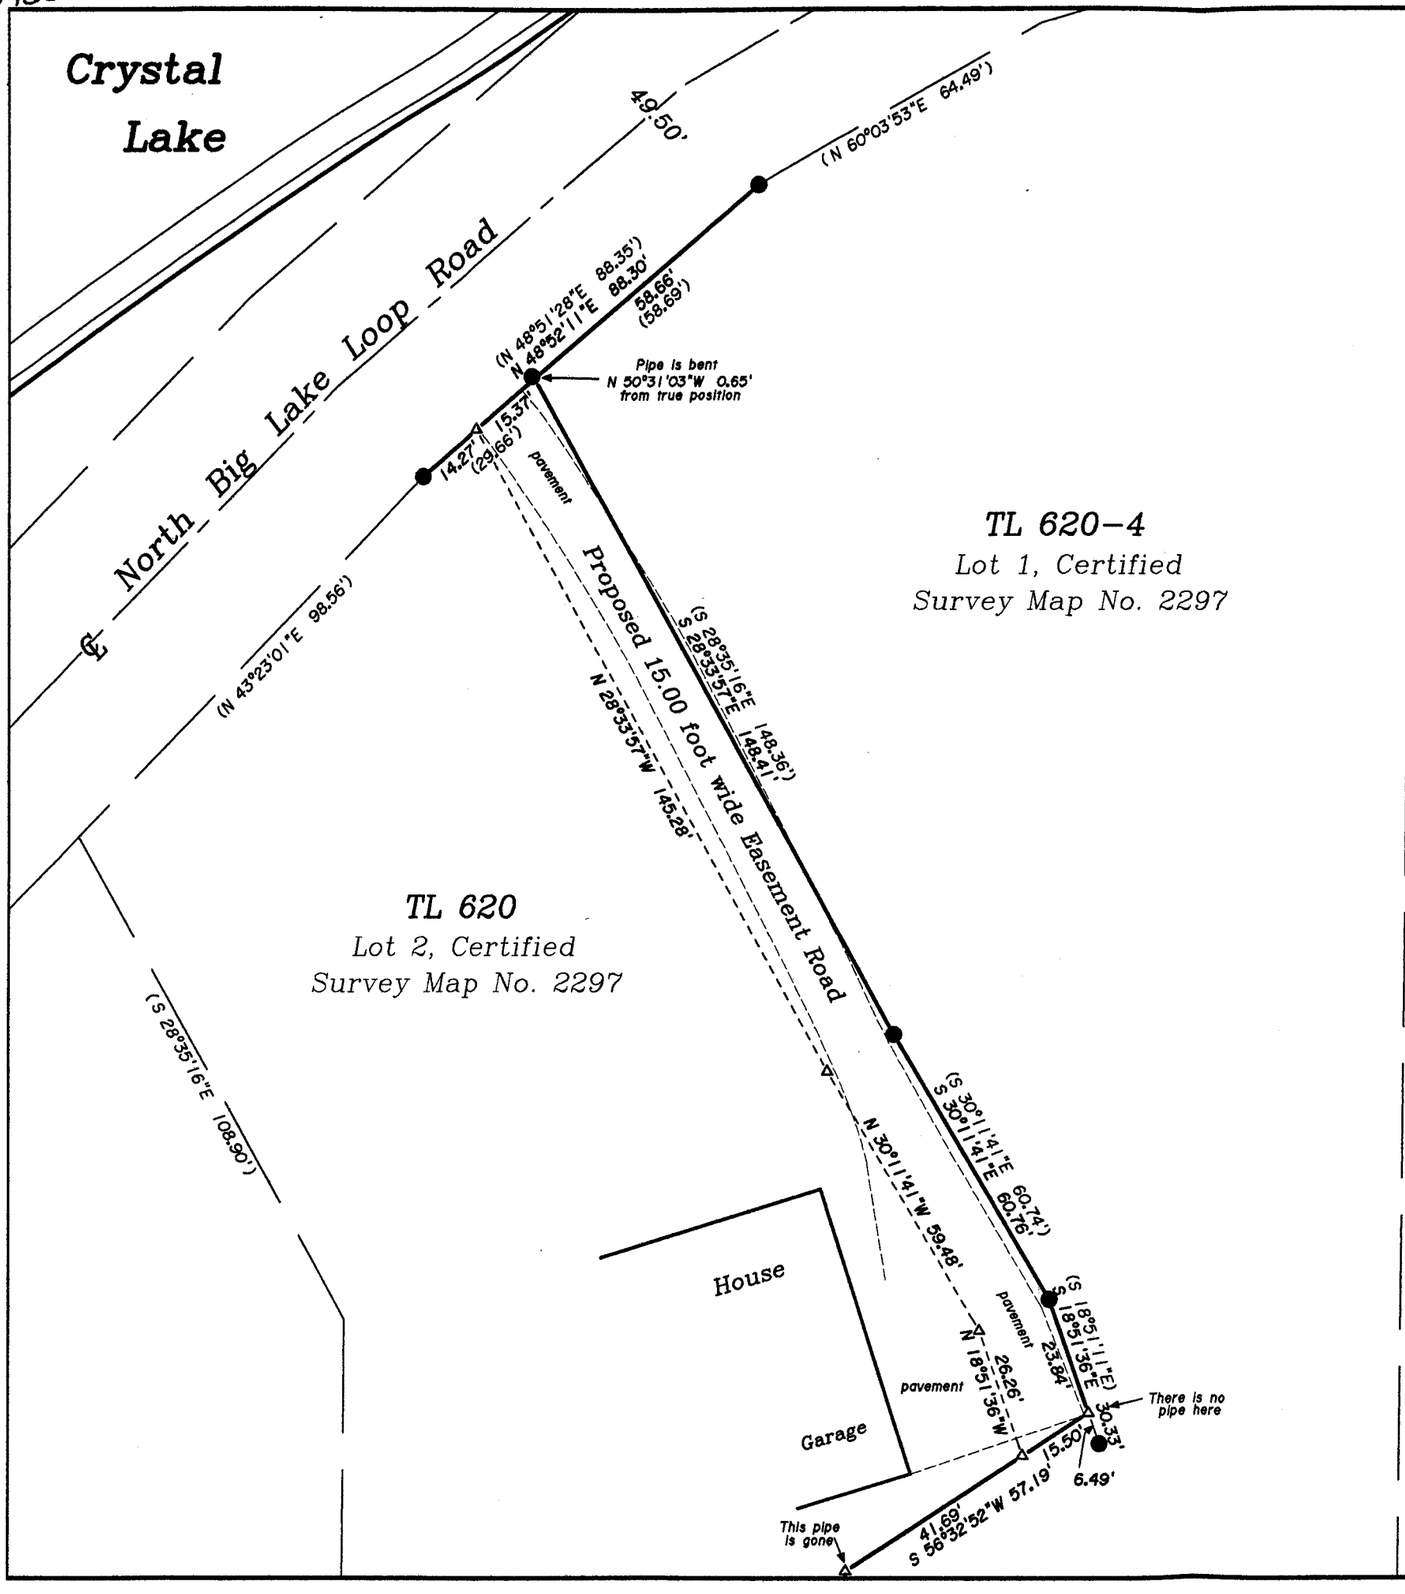

Being a Part of

Lot 2 of Certified Survey Map No. 2297

Located in

Gov't. Lot 1, Section 20
T 38 N, R 11 E

Town of Three Lakes
Oneida County, Wisconsin

Scale: 1" = 30'

0' 10' 20' 40' 60'

BEARING BASIS OF RECORD

N

S

-Surveyor's Certificate-

"I HEREBY CERTIFY, THAT I HAVE SURVEYED AND MAPPED THE LANDS SHOWN HEREON AND THAT, TO THE BEST OF MY KNOWLEDGE AND BELIEF, THIS SURVEY AND MAP IS A TRUE AND CORRECT REPRESENTATION THEREOF, AND THAT I HAVE COMPLIED WITH THE APPLICABLE REQUIREMENTS OF CHAPTER A-E 7 OF THE WISCONSIN ADMINISTRATIVE CODE'S MINIMUM STANDARDS FOR PROPERTY SURVEYS."

DATED THIS 8th DAY OF OCTOBER, 2018.

THOMAS A. BOETTCHER, P.L.S. 1763

WISCONSIN
THOMAS A. BOETTCHER
S-1763
EAGLE RIVER
WI
LAND SURVEYOR

BEARINGS ARE BASED ON THE RECORD BEARING FOR THE EASTERLY LINE OF LOT 2 OF S 30°11'41"E.

FIELD WORK WAS COMPLETED ON AUGUST 2nd, 2018.

-Legend-

- ● 1" IRON PIPE FOUND IN PLACE
- △ COMPUTED ANGLE POINT
- ( ) BEARING & DISTANCE OF RECORD

MAP # A3460 ✓
DATE 12·18·2018
BY SC
DESCRIPTION
ONEIDA CO. SURVEYOR'S OFFICE

Easement Survey For

Rich Donavan

W142 N9731 Knollcrest
Germantown, WI 53022-5285

SCALE: 1"= 30' DATE: 10/8/2018 DWN. BY. TAB

Drawing No. E4318

Eagle Landmark Surveying Inc.
5035 Hwy. 70 West, Eagle River, WI 54521
P&F (715)479-9610 survey@eaglelandmark.com

A3460