A 3611

A 3611

# NW 1/4 of the SW 1/4, Section 14, Township 38 North, Range 9 East, Town of Sugar Camp, Oneida County, Wisconsin

MAP # A 3611 ✓
DATE FILED 6-2-2020
BY SC
DESCRIPTION
ONEIDA CO. SURVEYOR'S OFFICE

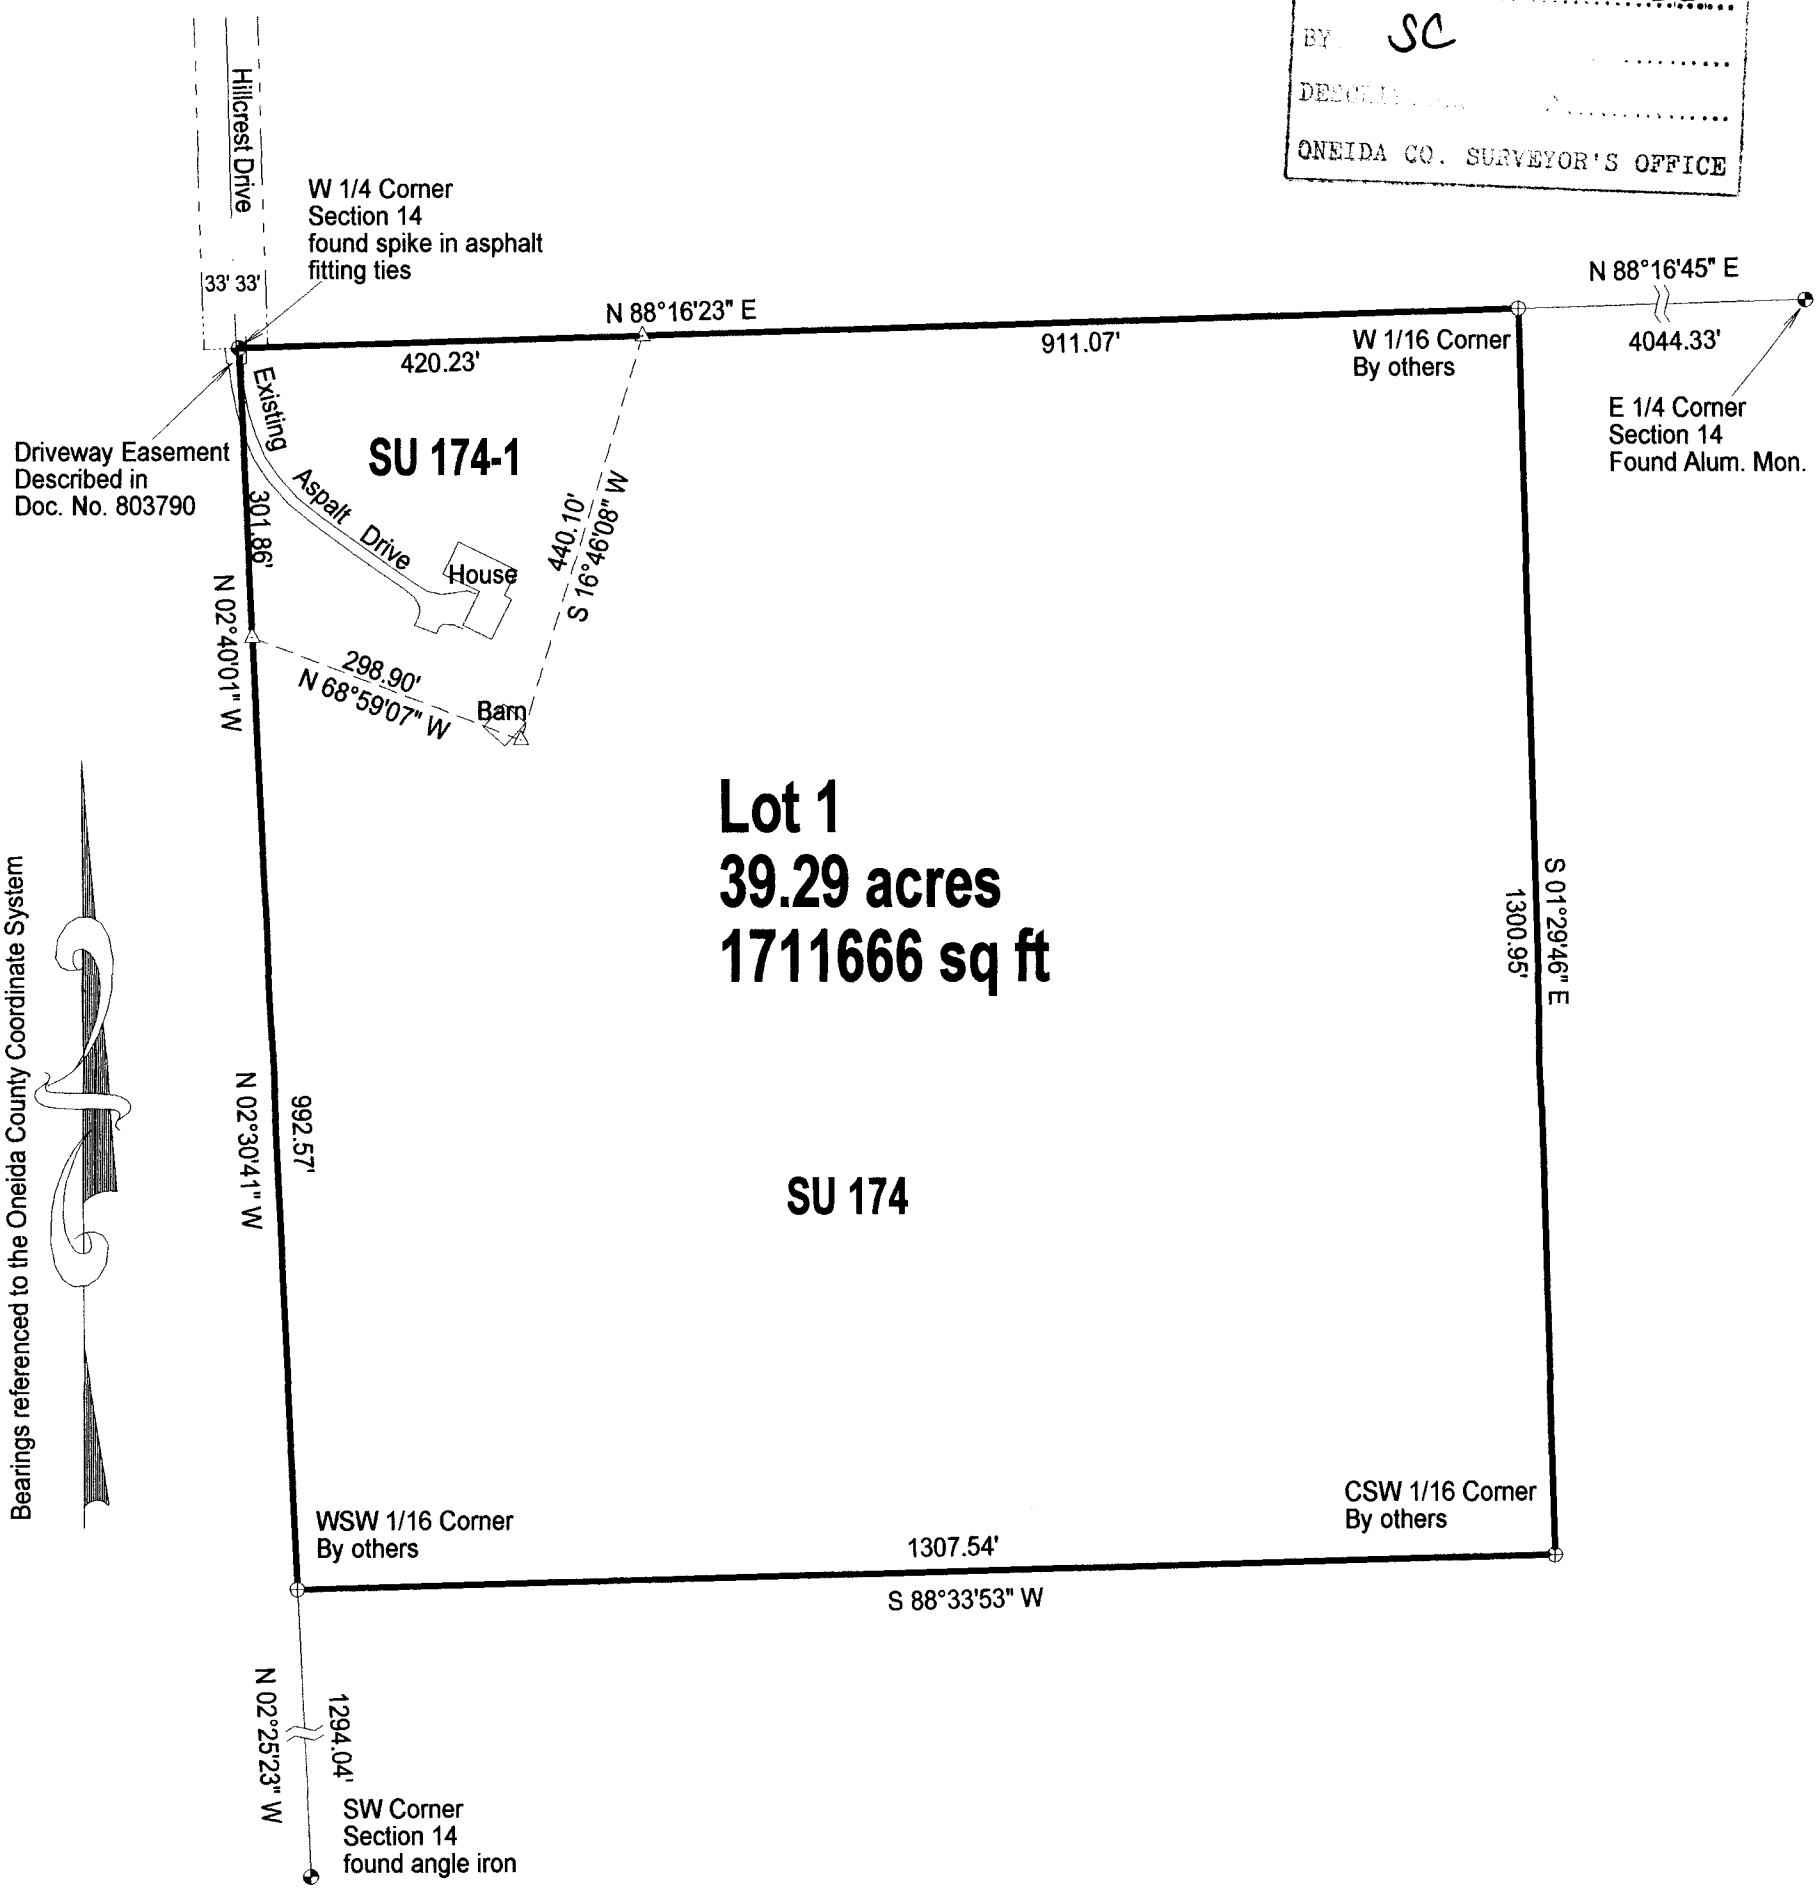


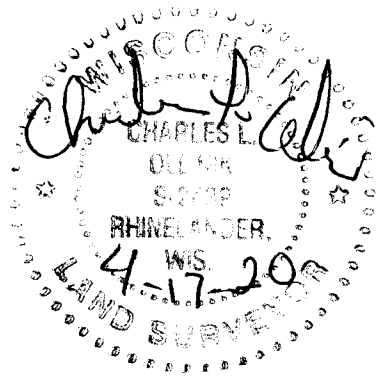


SCALE
1" = 200'
0 100 200 300 400

## LEGEND

- ⊕ Found 2" IP
- ◬ Calculated Position
- ◕ Found PLS Corner Monument as described

I, Charles L. Oleinik, Professional Land Surveyor in the State of Wisconsin, hereby certify: that I have surveyed and mapped the parcel shown hereon; that said survey and map are correct to the best of my knowledge and belief; that I have complied with the applicable requirements of Chapter A-E 7 of Wisconsin Administrative Code in completion thereof.

Charles L. Oleinik, PLS — Date 4-17-2020

NORTH COAST SURVEYING
1715 MELODY LANE
RHINELANDER, WI 54501
715-490-0892
NORTHCOASTSURVEYING.COM

Boundary Survey for:

Michael & Anita Laue

| Drawing # | Date | Drafted by |
|---|---|---|
| 2010 | April 17, 2020 | CLO |

A 3611

A 3611