A3700

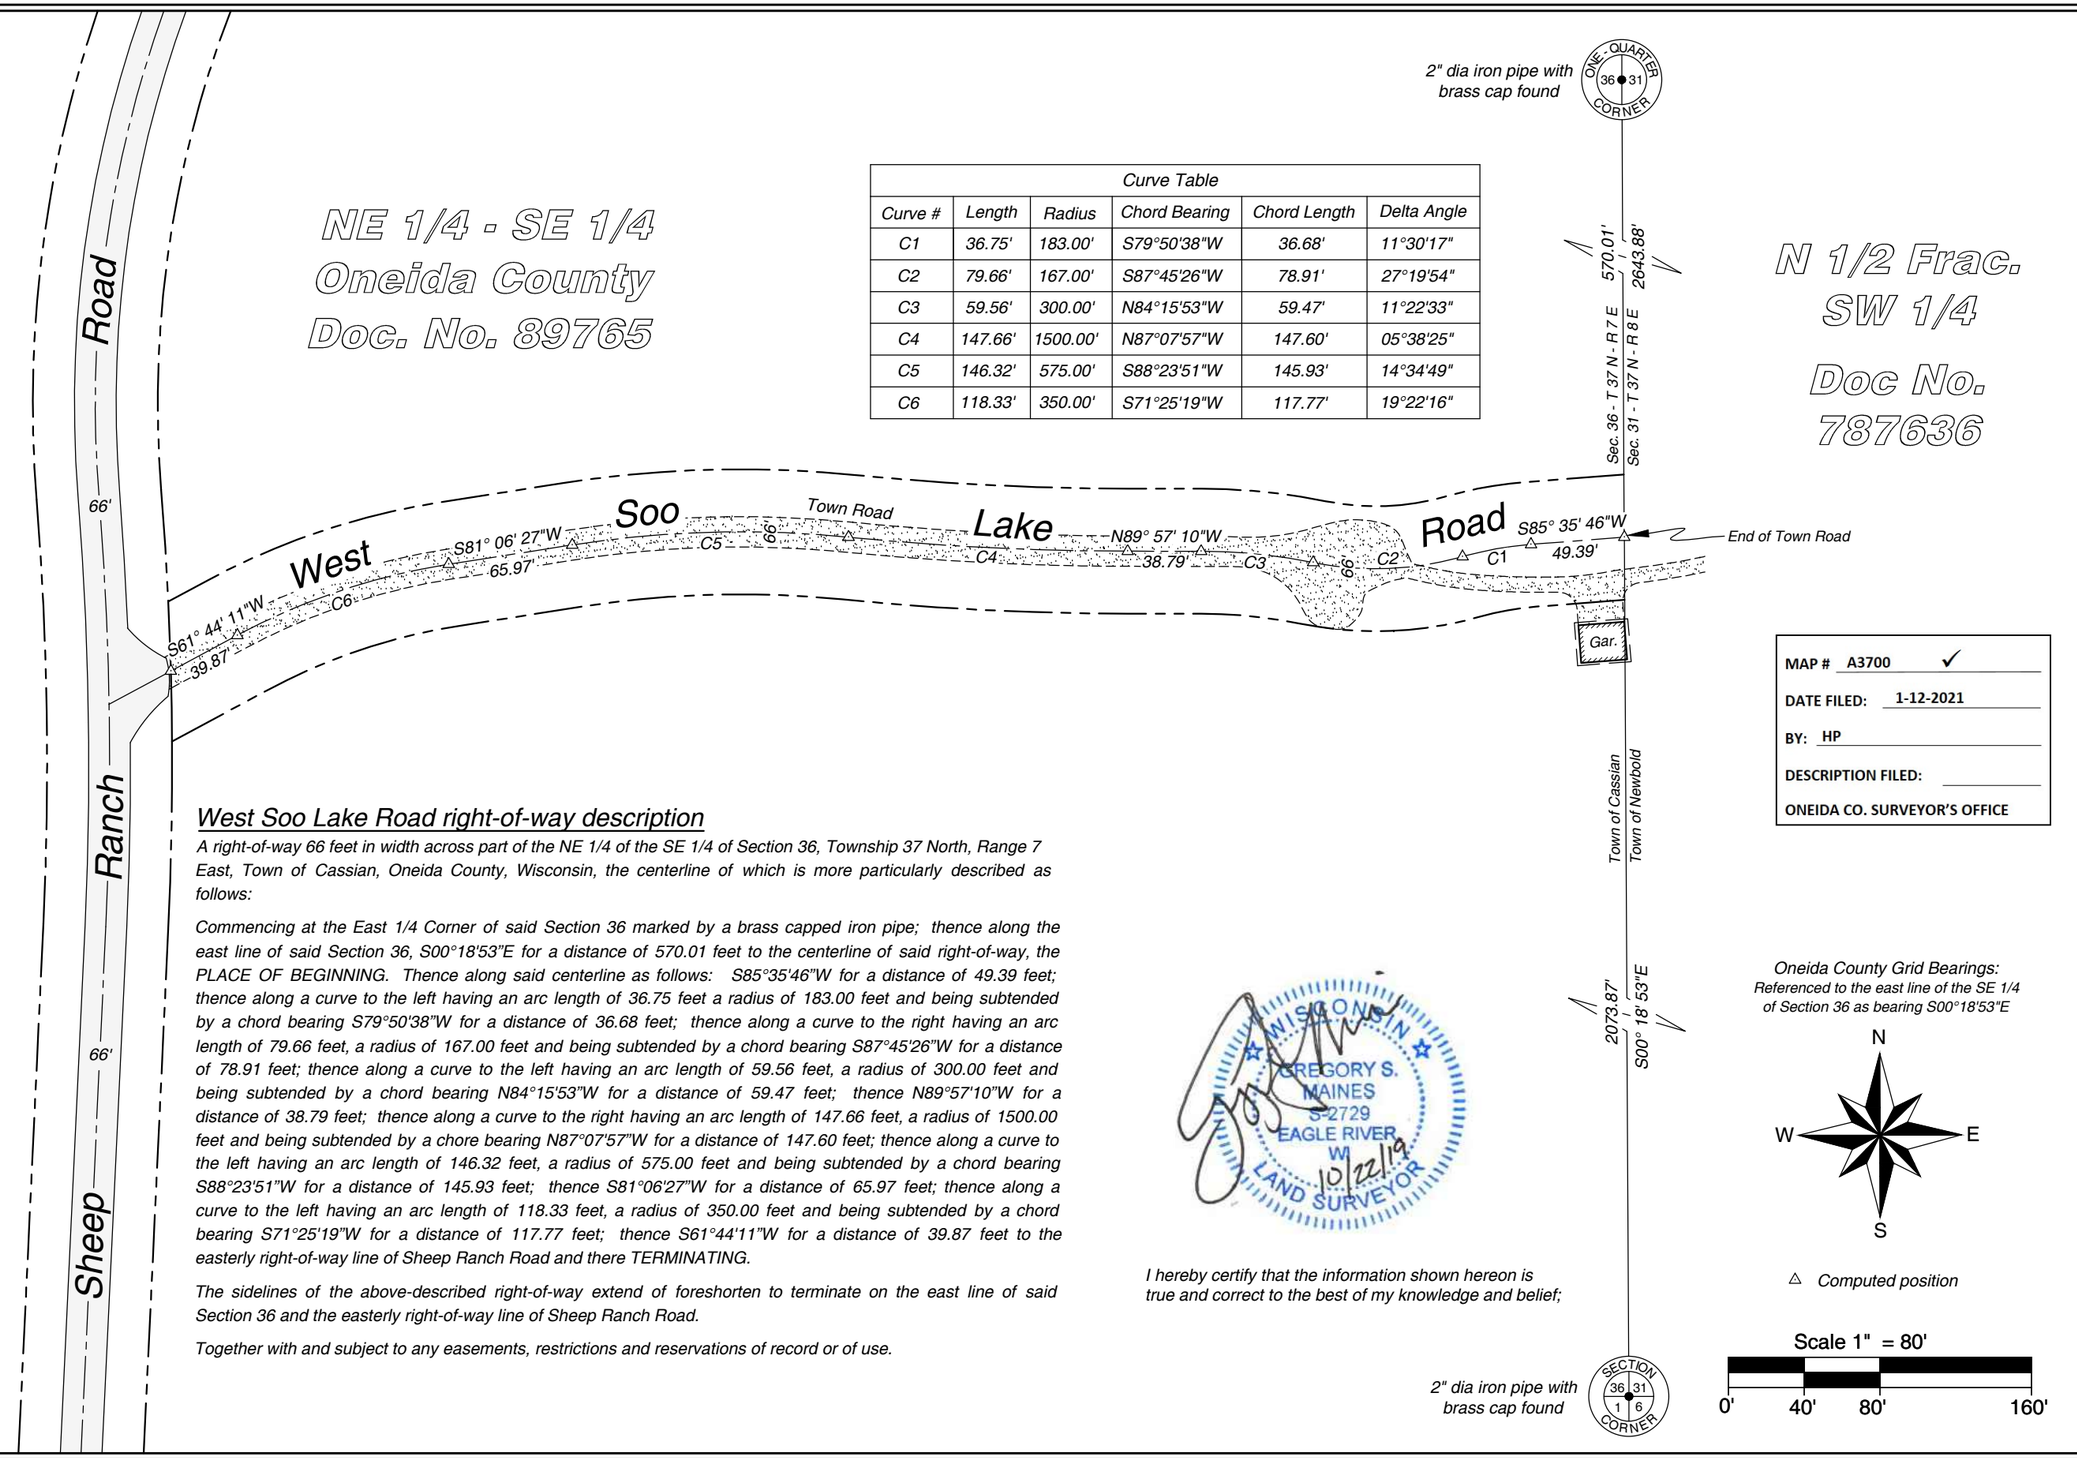

Curve Table					
Curve #	Length	Radius	Chord Bearing	Chord Length	Delta Angle
C1	36.75'	183.00'	S79°50'38"W	36.68'	11°30'17"
C2	79.66'	167.00'	S87°45'26"W	78.91'	27°19'54"
C3	59.56'	300.00'	N84°15'53"W	59.47'	11°22'33"
C4	147.66'	1500.00'	N87°07'57"W	147.60'	05°38'25"
C5	146.32'	575.00'	S88°23'51"W	145.93'	14°34'49"
C6	118.33'	350.00'	S71°25'19"W	117.77'	19°22'16"

West Soo Lake Road right-of-way description

A right-of-way 66 feet in width across part of the NE 1/4 of the SE 1/4 of Section 36, Township 37 North, Range 7 East, Town of Cassian, Oneida County, Wisconsin, the centerline of which is more particularly described as follows:

Commencing at the East 1/4 Corner of said Section 36 marked by a brass capped iron pipe; thence along the east line of said Section 36, S00°18'53"E for a distance of 570.01 feet to the centerline of said right-of-way, the PLACE OF BEGINNING. Thence along said centerline as follows: S85°35'46"W for a distance of 49.39 feet; thence along a curve to the left having an arc length of 36.75 feet a radius of 183.00 feet and being subtended by a chord bearing S79°50'38"W for a distance of 36.68 feet; thence along a curve to the right having an arc length of 79.66 feet, a radius of 167.00 feet and being subtended by a chord bearing S87°45'26"W for a distance of 78.91 feet; thence along a curve to the left having an arc length of 59.56 feet, a radius of 300.00 feet and being subtended by a chord bearing N84°15'53"W for a distance of 59.47 feet; thence N89°57'10"W for a distance of 38.79 feet; thence along a curve to the right having an arc length of 147.66 feet, a radius of 1500.00 feet and being subtended by a chore bearing N87°07'57"W for a distance of 147.60 feet; thence along a curve to the left having an arc length of 146.32 feet, a radius of 575.00 feet and being subtended by a chord bearing S88°23'51"W for a distance of 145.93 feet; thence S81°06'27"W for a distance of 65.97 feet; thence along a curve to the left having an arc length of 118.33 feet, a radius of 350.00 feet and being subtended by a chord bearing S71°25'19"W for a distance of 117.77 feet; thence S61°44'11"W for a distance of 39.87 feet to the easterly right-of-way line of Sheep Ranch Road and there TERMINATING.

The sidelines of the above-described right-of-way extend of foreshorten to terminate on the east line of said Section 36 and the easterly right-of-way line of Sheep Ranch Road.

Together with and subject to any easements, restrictions and reservations of record or of use.

WISCONSIN
GREGORY S. MAINES
S-2729
EAGLE RIVER, WI
10/22/19
LAND SURVEYOR

I hereby certify that the information shown hereon is true and correct to the best of my knowledge and belief;

MAP # A3700 ✓
DATE FILED: 1-12-2021
BY: HP
DESCRIPTION FILED:
ONEIDA CO. SURVEYOR'S OFFICE

SCALE: 1" = 80'
JOB #: 2016205-2
DRAWN BY: JWD
DATE: 10/22/2019
SHEET 1 OF 1

CLIENT: Oneida County

Part of the
NE 1/4 of the SE 1/4
Section 36, T 37 N, R 7 E
Town of Cassian
Oneida County, Wisconsin

5230 Highway 70 West
Eagle River, WI 54521
Phone 715.479.2570

1573 Highway 51 North
Arbor Vitae, WI 54568
Phone 715.356.9485

mainesandassociates.com

MAINES & ASSOCIATES
Land Surveyors

A3700